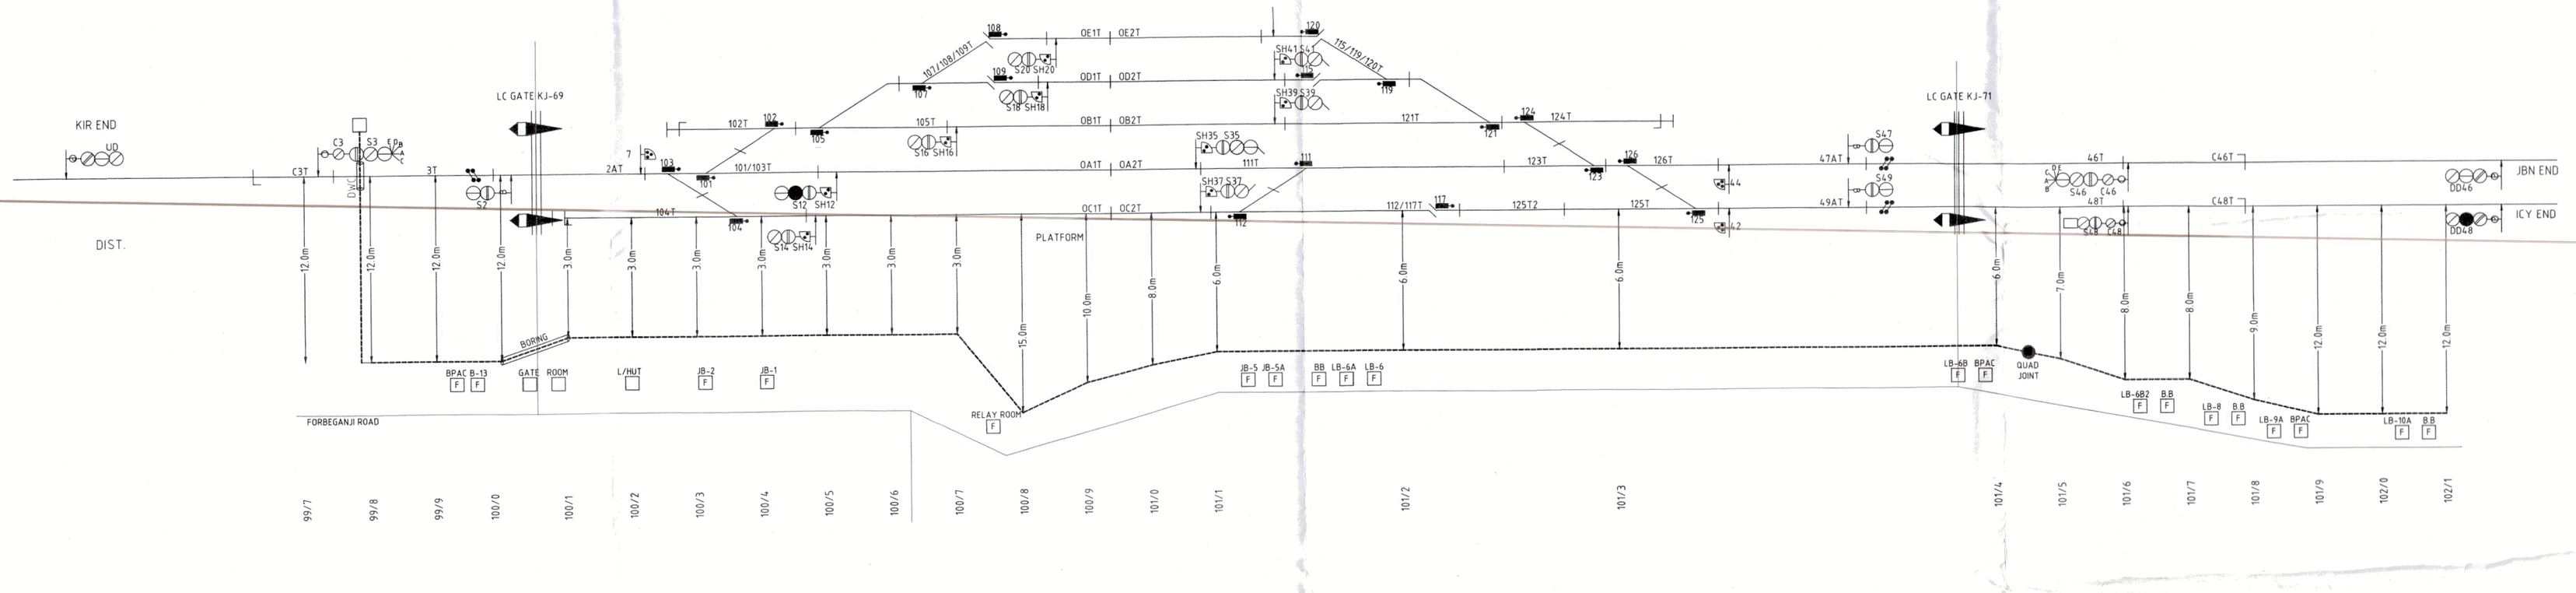

designed by
SS RAIL WORKS PVT.LTD.
HYDERABAD,500073.

IRCON INTERNATIONAL LIMITED

NORTH EAST FRONTIER RAILWAY

DRAWN BY	CHECKED BY	MGR/S&T	GM/PH	JE/CON/NJP	ASTE/CON/NJP	Dy.CSTE/CON/NJP

BASED ON SIGG. PLAN No. SG(SI)

CONTRACT AGR.No.

WORK INTRODUCED ON:-

N.F.RAILWAY
KATIHAR DIVISION
BATHNAHA

CABLE ROUTE PLAN

NOT TO SCALE | SHEET No.01

S & T DEPARTMENT | CSTE'S DRG. NO.