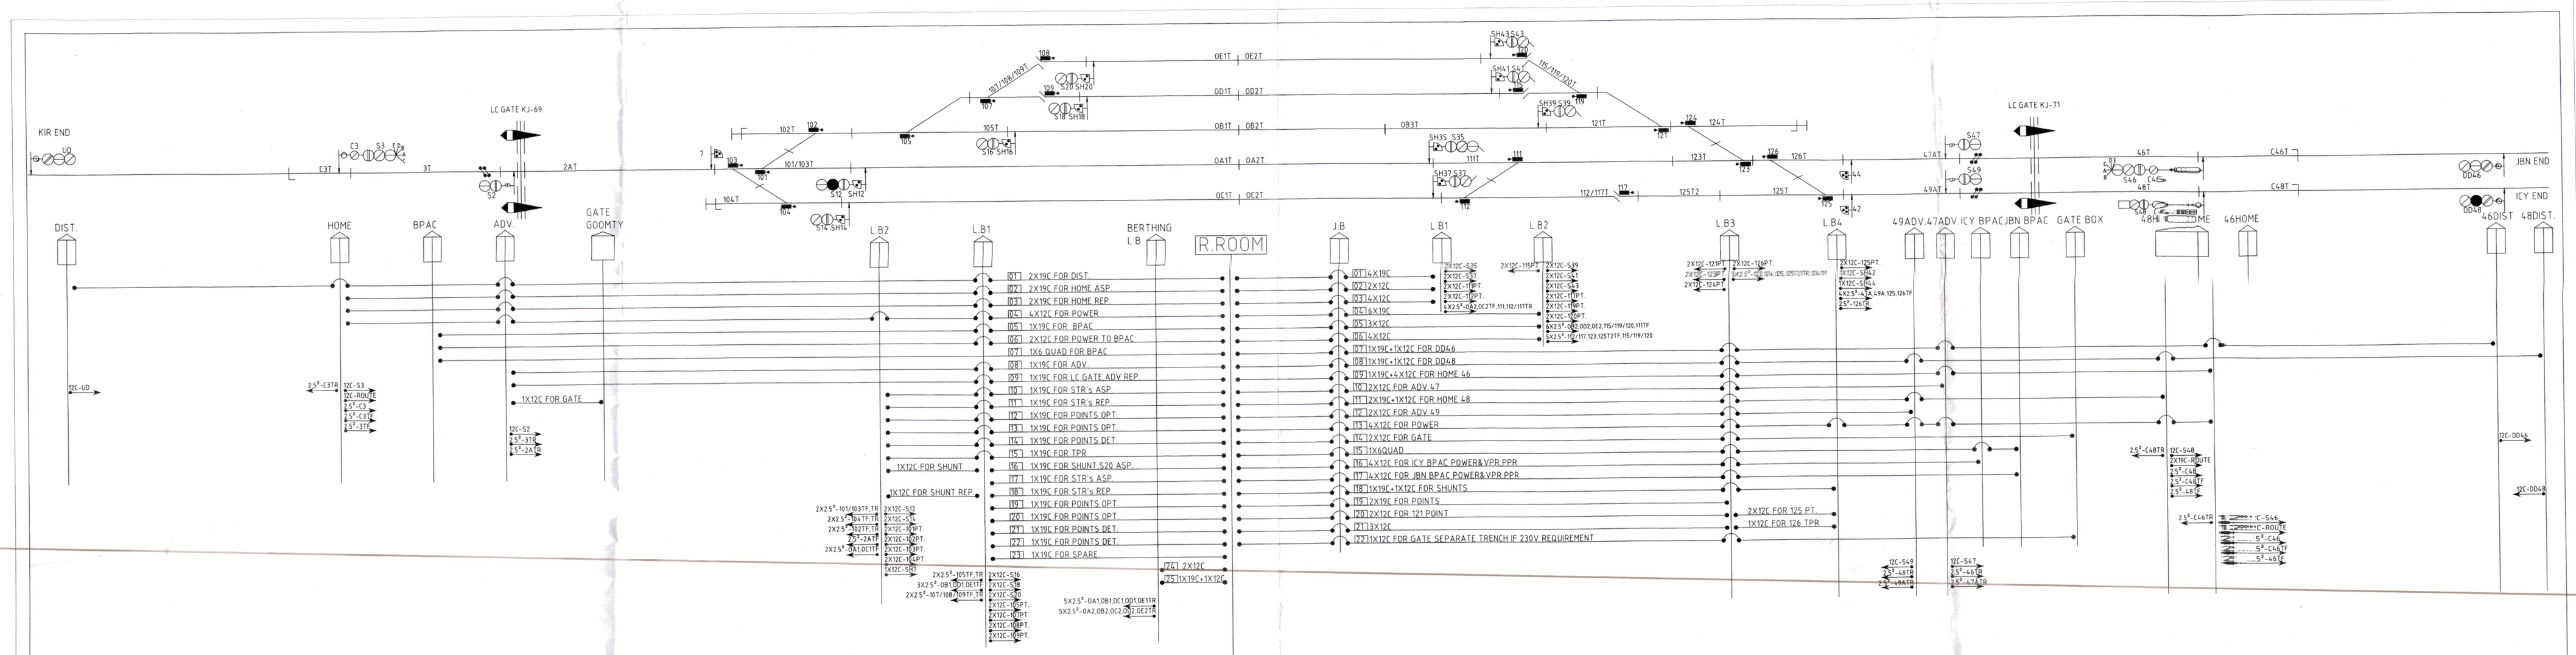

01	02	03	04	05	06	07	08	09	10	11	12	13	14	15	16	17	18	19	20
1X19C UD HHG-4 UD DG-4 UD HG-4 SP-7 1X19C UD HHPPR-4 UD DPPR-4 SP-11	1X19C S3 DG-2 S3 HG-2 S3 RG-2 SP-2 C3 HG-2 SP-9	1X19C S3 BUG-2 S3 CUG-2 S3 DUG-2 S3 EUG-2 S3 PUG-2 SP-9	1X19C S3 DPPR-2 S3 HPPR-2 C3 HPPR-2 C3 TPR-2 SP-11	1X19C S3 UHPPR(B)-2 S3 UHPPR(C)-2 S3 UHPPR(D)-2 S3 UHPPR(E)-2 SP-11	1X12C FOR TRACK 110VAC 1X12C FOR TRACK 110VAC(RING)	1X12C FOR EXT. 24VDC 1X12C FOR EXT. 24VDC(RING)	1X19C VPR1-2 PPR1-2 RESET1-2 VPR2-2 PPR2-2 RESET2-2 SP-7	2X12C FOR BPAC 24VDC	1X6QUAD BPAC COM-2 FSK-2	1X19C S2 DG-2 S2 RG-2 SP-15	1X19C S2 DPPR-2 2A TPR-2 3 TPR-2 INPR-2 XYPR-2 TELE-2 SP-7	1X19C S12 DG-2 S12 RG-2 S12 HG-2 S12 PG-2 S14 HG-2 S14 RG-2 SH14 HG-2 SH14 PG-2 SP-3	1X19C S12 DPPR-2 SH12HPPR-2 SH7 HPPR-2 SP-9	1X19C S12 DPPR-2 S14 HPPR-2 SH14HPPR-2 SP-9	1X19C 101 NW-3 101 RW-3 101 CW-3 102 NW-3 102 RW-3 102 CW-3 SP-1	1X19C 103 NW-3 103 RW-3 103 CW-3 104 NW-3 104 RW-3 104 CW-3 SP-1	1X19C 101/102 ND-2 101/102 RD-2 101/102 NWKR-2 101/102 RWKR-2 103/104ND-2 103/104RD-2 103/104 NWKR-2 103/104 RWKR-2 SP-3	1X19C 101/103 TPR-2 102 TPR-2 104 TPR-2 107/108/109 TPR-2 105 TPR-2 SP-9	1X19C SH7 HG-2 SH7 PG-2 SH7 RG-2 S20 HG-2 S20 RG-2 SH20 HG-2 SH20 PG-2 SP-5	1X19C S16 HG-2 S16 RG-2 SH16 HG-2 SH16 PG-2 SH16 RG-2 S18 HG-2 S18 RG-2 SH18 HG-2 SH18 PG-2 SP-3	1X19C S16 HPPR-2 SH16HPPR-2 S18 HPPR-2 SH18HPPR-2 S20 HPPR-2 SH20HPPR-2 SH7 HPPR-2 SP-5	1X19C 105 NW-3 105 RW-3 105 CW-3 109 NW-3 109 RW-3 109 CW-3 SP-1	1X19C 107 NW-3 107 RW-3 107 CW-3 108 NW-3 108 RW-3 108 CW-3 SP-1

21	22	23	25
1X19C 105 ND-2 105 RD-2 105 NWKR-2 105 RWKR-2 109 ND-2 109 RD-2 109 NWKR-2 109 RWKR-2 SP-3	1X19C 107/108 ND-2 107/108 RD-2 107/108 NWKR-2 107/108 RWKR-2 SP-11	1X19C SPARE 2X12C FOR 24V DC	1X19C BERTHING TPR's 1X12C SPARE

01	02	03	04	05	06	07	08	09	10
1X19C S35 DG-2 S35 HG-2 S35 RG-2 SH35 HG-2 SH35 PG-2 S35 UG-2 SP-7	1X19C S37 HG-2 S37 RG-2 SH37 HG-2 SH37 PG-2 S37 UG-2 SP-9	1X19C S35 DPPR-2 S35 HPPR-2 SH35HPPR-2 S35 UHPPR-2 S37 HPPR-2 SH37HPPR-2 S37 UHPPR-2 SP-5	1X19C 111 NW-3 111 RW-3 111 CW-3 112 NW-3 112 RW-3 112 CW-3 SP-1	1X12C 111/112 ND-2 111/112 RD-2 111/112 NWKR-2 111/112 RWKR-2 SP-4	1X12C 111/112 TPR-2 112/117 TPR-2	1X12C FOR TRACK 110VAC 1X12C FOR TRACK 110VAC(RING)	1X12C FOR EXT. 24VDC 1X12C FOR EXT. 24VDC(RING)	1X19C S39 HG-2 S39 RG-2 SH39 HG-2 SH39 PG-2 S39 UG-2 SP-9	1X19C S41 HG-2 S41 RG-2 SH41 HG-2 SH41 PG-2 S41 UG-2 SP-9

11	12	13	14	15	16	17	18	19	20
1X19C S43 HG-2 S43 RG-2 SH43 HG-2 SH43 PG-2 S43 UG-2 SP-9	1X19C SP-1 S39HPPR SH39HPPR-2 S39 UHPPR-2 S41 HPPR-2 SH41HPPR-2 S41 UHPPR-2 S43 HPPR-2 SH43HPPR-2 S43UHPPR-2	1X19C 115 NW-3 115 RW-3 115 CW-3 117 NW-3 117 RW-3 117 CW-3 SP-1	1X19C 119 NW-3 119 RW-3 119 CW-3 120 NW-3 120 RW-3 120 CW-3 SP-1	2X12C 115 ND-2 115 RD-2 115 NWKR-2 115 RWKR-2 117 ND-2 117 RD-2 117 NWKR-2 117 RWKR-2 SP-8	1X12C 119/120 ND-2 119/120 RD-2 119/120 NWKR-2 119/120 RWKR-2 115/119/120 TPR-2 SP-2	1X12C FOR TRACK 110VAC 1X12C FOR TRACK 110VAC(RING)	1X12C FOR EXT. 24VDC 1X12C FOR EXT. 24VDC(RING)	1X19C DD46 HHG-4 DD46 DG-4 DD46 HG-4 SP-7 1X12C DD46 HHPPR-4 DD46DPPR-4 SP-4	1X19C DD48 HHG-4 DD48 HG-4 SP-11 1X12C DD48 HHPPR-4 SP-8

11	12	13	14	15	16	17	18	19	20
1X12C S546 DG-2 S546 HG-2 SP-2 1X12C S46 HG-2 SP-2	6 BUG-2 6 CUG-2 6 DUG-2 6 EUG-2 6 PUG-2 9	1X12C S46DPPR-2 S46HPPR-2 C46 TPR-2 SP-4 1X12C FOR SPARE	1X12C S46 UHPPR(B)-2 S46 UHPPR(C)-2 S46 UHPPR(D)-2 S46 UHPPR(E)-2 SP-4	1X12C S47 DG-2 S47 RG-2 SP-8 1X12C S47 DPR-2 47A TPR-2 46 TPR-2 SP-46					

01	02	03	04	05	06	07	08	09	10
1X19C SP-2 S48 HG-2 S48 RG-2 SP-2 C48 HG-2 SP-2 S48UG(B)X1-3 S48UG(N)X1-3 SP-1	1X19C S48UHPPR(A)-2 S48UHPPR(B)-2 S48UHPPR(C)-2 S48UHPPR(D)-2 S48UHPPR(E)-2 S48HPPR-2 C48HPPR-2 C48 TPR-2 SP-1	1X12C FOR SPARE	1X12C S49 DG-2 S49 RG-2 SP-8 1X12C S49 DPR-2 49A TPR-2 48 TPR-2 SP-6	1X12C FOR TRACK 110VAC 1X12C FOR TRACK 110VAC(RING)	1X12C FOR EXT. 24VDC 1X12C FOR EXT. 24VDC(RING)	1X12C INPR-2 XYPR-2 TELE-2 SP-6 1X12C FOR 110VAC INV SUPPLY	1X6QUAD JBN BPAC COM-2 FSK-2 ICY BPAC COM-2 FSK-2	2X12C VPR1-2 PPR1-2 RESET1-2 SP-6 VPR2-2 PPR2-2 RESET2-2 SP-6	2X12C FOR BPAC 24VDC

11	12	13	14	15	16	17	18	19	20
2X12C VPR1-2 PPR1-2 RESET1-2 SP-6 VPR2-2 PPR2-2 RESET2-2 SP-6	2X12C FOR BPAC 24VDC	1X19C SH42 HG-2 SH42 PG-2 SH44 HG-2 SH44 PG-2 SH44 RG-2 SP-7	1X12C SH42 HPPR-2 SH44 HPPR-2 SP-8	1X19C 123 NW-3 123 RW-3 123 CW-3 124 NW-3 124 RW-3 124 CW-3 SP-1	1X19C 125 NW-3 125 RW-3 125 CW-3 126 NW-3 126 RW-3 126 CW-3 SP-1	1X12C 121 NW-3 121 RW-3 121 CW-3 SP-3 121 ND-2 121 RD-2 121 NWKR-2 121 RWKR-2 SP-4	1X12C 123/124ND-2 123/124RD-2 123/124 NWKR-2 123/124 RWKR-2 SP-4	1X12C 125/126 ND-2 125/126 RD-2 125/126 NWKR-2 125/126 RWKR-2 SP-4	1X12C 123 TPR-2 124 TPR-2 125 TPR-2 125 TPR 126 TPR-2 SP-2

21
1X12C FOR GATE OPERATION 230VAC.(IN SEPARATE TRENCH) OR 24VDC.

SS RAIL WORKS PVT. LTD.
HYDERABAD.500073.

DRAWN	MGR/S&T	AGM/PH	JE/CON/NJP	DSTE/CON/N.P	Dy.CSTE/CON/NJP

NORTH EAST FRONTIER RAILWAY

BASED ON SIGG. PLAN No. SG(SI)

CONTRACT AGR.No.

WORK INTRODUCED ON :-

N.F.RAILWAY
KATIHAR DIVISION

BATHNAHA

CABLE CORE CHART BTF

NOT TO SCALE | SHEET No.01

S & T DEPARTMENT | CSTE'S DRG. NO.