BUNIADPUR CABLE ROUTE PLAN

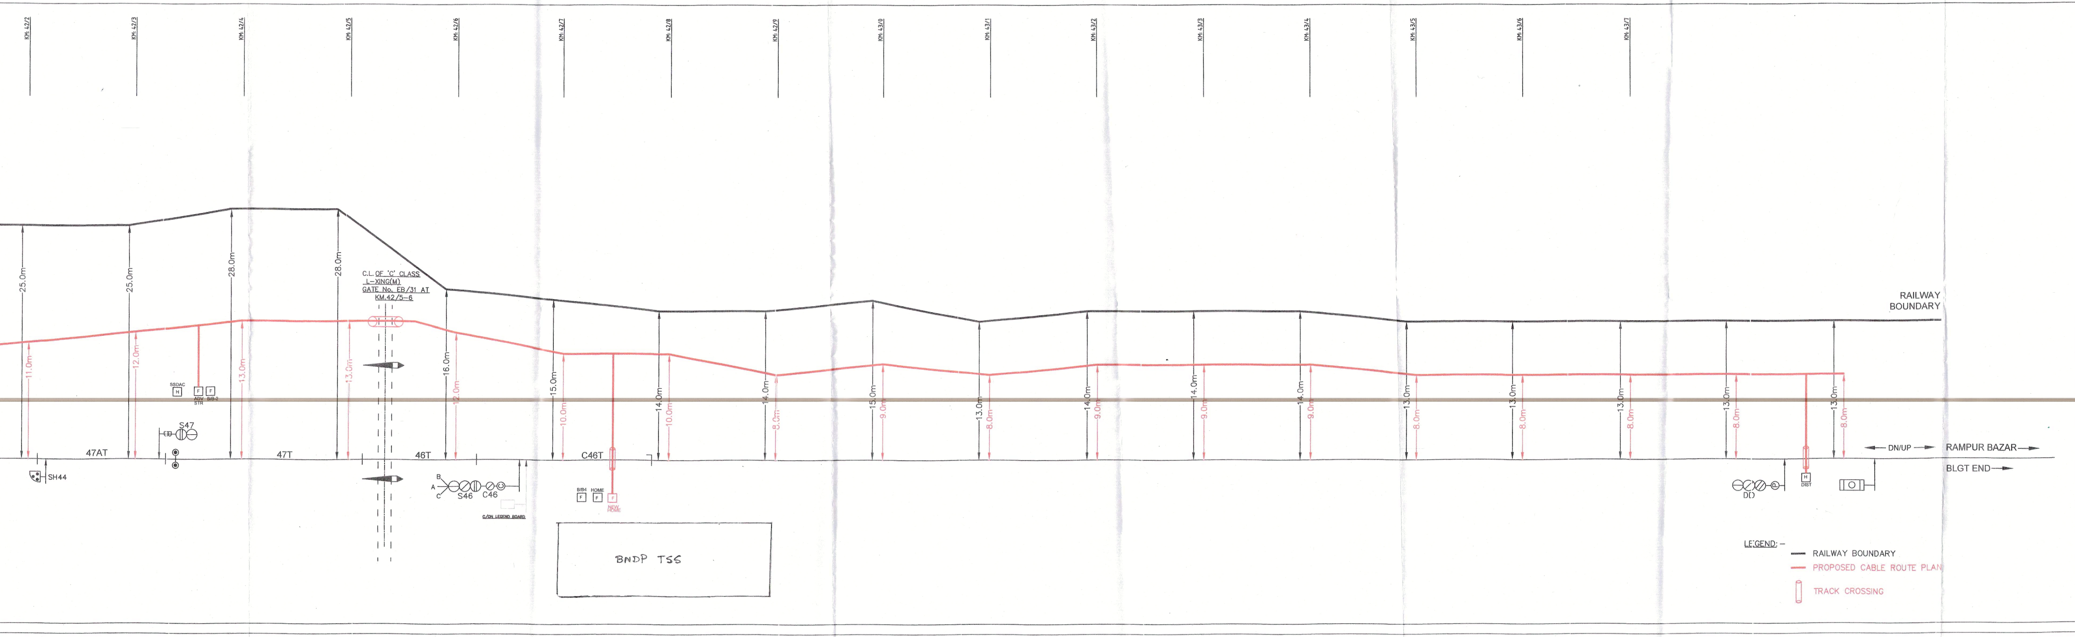
KM 42/2
KM 42/3
KM 42/4
KM 42/5
KM 42/6
KM 42/7
KM 42/8
KM 42/9
KM 43/0
KM 43/1
KM 43/2
KM 43/3
KM 43/4
KM 43/5
KM 43/6
KM 43/7
25.0m
11.0m
25.0m
12.0m
28.0m
13.0m
28.0m
13.0m
16.0m
12.0m
15.0m
10.0m
14.0m
10.0m
14.0m
8.0m
15.0m
9.0m
13.0m
8.0m
14.0m
9.0m
14.0m
9.0m
14.0m
9.0m
13.0m
8.0m
13.0m
8.0m
13.0m
8.0m
13.0m
8.0m
13.0m
8.0m
C.L. OF 'C' CLASS
L-XING(M)
GATE No. EB/31 AT
KM.42/5-6
SSDAC
H
F
ADV STR
F
B/B-2
S47
SH44
47AT
47T
46T
C46T
B
A
C
S46
C46
C/ON LEGEND BOARD
B/B4
F
HOME
F
F
NEW HOME
BNDP TSS
RAILWAY BOUNDARY
DN/UP
RAMPUR BAZAR
BLGT END
DD
H
DIST
LEGEND: –
RAILWAY BOUNDARY
PROPOSED CABLE ROUTE PLAN
TRACK CROSSING

			06/06/2022
	Sr. DEN/I /KIR	Sr. DSTE/KIR	Dy.CSTE/RE/DNR
	19.05.22		07.05.22
AREA/MANAGER/RCIL/MLDT	ADEN/MLDT	ADSTE/KIR	ASTE/RE/NJP
09/05/22	SSE/P.Way/BNDP 10/5/22	SSE/SIG/MLDT 09/05/2022	Ratul Bose 07-05-2022
SSE/WORK/OMLF	SSE/P.WAY/BNDP	SSE/SIG/MLDT	SSE/SIG/RE/NJP

CABLE ROUTE PLAN OF
BUNIADPUR

KATIHAR DIVISION
N.F.RAILWAY

CSTE'S DRG. NO.
DRG. NO.
NOT TO SCALE
SHEET NO. 01

BUNIADPUR CABLE ROUTE PLAN

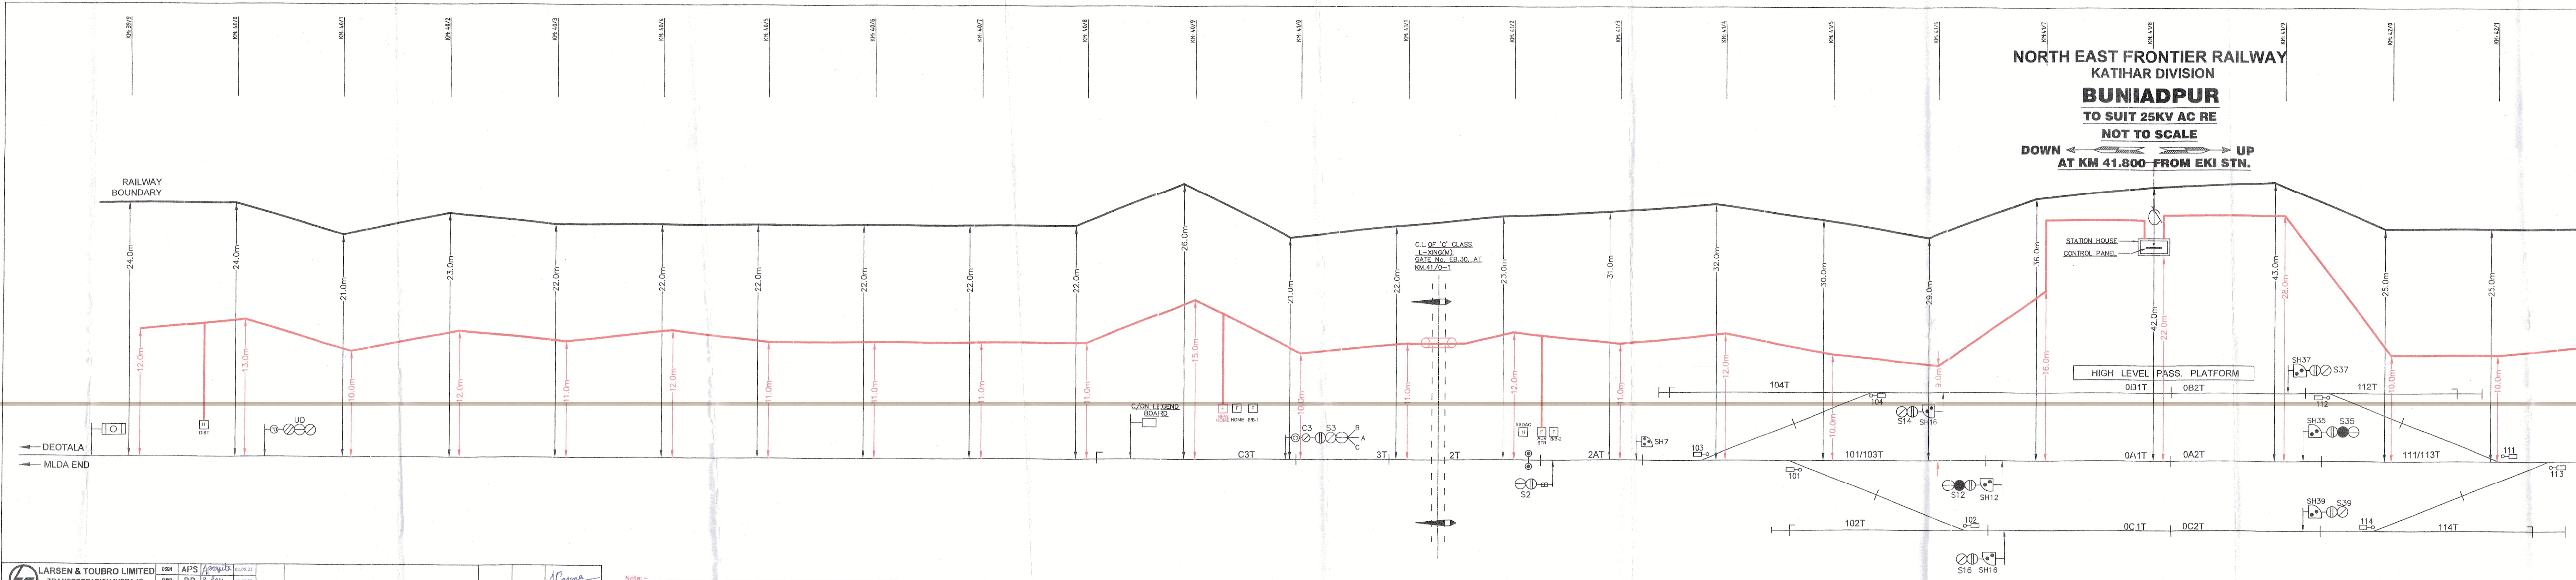
NORTH EAST FRONTIER RAILWAY
KATIHAR DIVISION
BUNIADPUR
TO SUIT 25KV AC RE
NOT TO SCALE
DOWN
UP
AT KM 41.800 FROM EKI STN.
KM: 39/9
KM: 40/0
KM: 40/1
KM: 40/2
KM: 40/3
KM: 40/4
KM: 40/5
KM: 40/6
KM: 40/7
KM: 40/8
KM: 40/9
KM: 41/0
KM: 41/1
KM: 41/2
KM: 41/3
KM: 41/4
KM: 41/5
KM: 41/6
KM: 41/7
KM: 41/8
KM: 41/9
KM: 42/0
KM: 42/1
RAILWAY BOUNDARY
DEOTALA
MLDA END
24.0m
24.0m
21.0m
23.0m
22.0m
22.0m
22.0m
22.0m
22.0m
22.0m
26.0m
21.0m
22.0m
23.0m
31.0m
32.0m
30.0m
29.0m
36.0m
42.0m
43.0m
25.0m
25.0m
12.0m
13.0m
10.0m
12.0m
11.0m
12.0m
11.0m
11.0m
11.0m
11.0m
15.0m
10.0m
11.0m
12.0m
11.0m
12.0m
10.0m
9.0m
16.0m
22.0m
28.0m
10.0m
10.0m
UD
C/ON LEGEND BOARD
HOME
C3
S3
A
B
C
C3T
3T
2T
C.L OF 'C' CLASS L-XING(M) GATE No. EB.30. AT KM.41/0-1
S2
2AT
SH7
103
104T
104
101
101/103T
S14
SH16
S12
SH12
102
102T
S16
SH16
STATION HOUSE
CONTROL PANEL
HIGH LEVEL PASS. PLATFORM
0B1T
0B2T
0A1T
0A2T
0C1T
0C2T
SH37
S37
112
112T
SH35
S35
111
111/113T
113
SH39
S39
114
114T

LARSEN & TOUBRO LIMITED TRANSPORTATION INFRA IC RAILWAYS SBG - EDRC	DSGN	APS	Aparajita	02.05.22					Arora	
	CHKD	RR	R. Ray	03.05.22						
	APPD	AKS	A Sinha	03.05.22	00	INITIAL SUBMISSION				
EPC-15A RE PROJECT	JOB No. LE 21M440				REV. No	DESCRIPTION	CHECKED	APPROVED	PROOF CONSULTANT	
DRG.NO:LTC/EKI-BLGT/BNDP/CRP/00	REV: 00	SCALE: NTS			RELEASED FOR ☐ INFORMATION ☑ APPROVAL ☐ CONSTRUCTION ☐ AS MADE					

Note:-

(I) ▭ TRACK, LC GATE CROSSING TO BE DONE WITH DWC PIPE BY TRENCHLESS METHOD. CULVERTS CROSSING WITH GI PIPE.

(II) DEPTH OF CABLE LAID IN TRENCH SHOULDN'T BE LESS THAN 1000 mm.