NORTH EAST FRONTIER RAILWAY

KATIHAR DIVISION

DEOTALA

TO SUIT 25KV AC RE

NOT TO SCALE

DOWN ← → UP

AT KM 24.625 FROM EKI

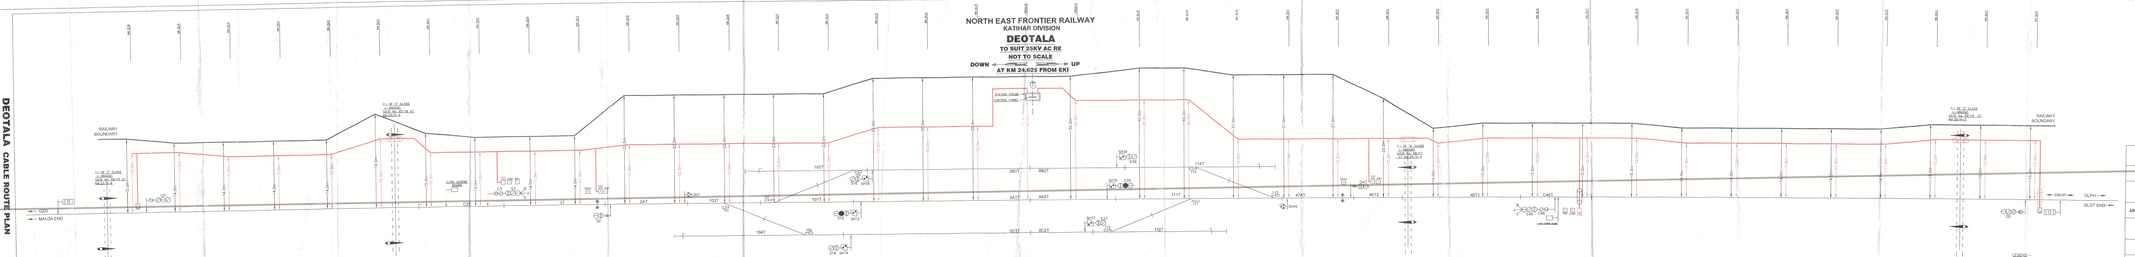

	Sr.DSTE/C.&S	Sr. DSTE/P&W	Sr.DSTE/RE/SGnl
AREA/MANAGER/RCL/M&LST	ADEN/M&.BT	ADSTE/W.&R	ADSTE/RE/N.P
SSE/WORK/Const.I	SSE/P.WAY/B.N.DF	SSE/BRD/M&.DT	SSE/SIG/RE/N.P

CABLE ROUTE PLAN OF DEOTALA	STATE'S DRG. NO.
	DRG. NO.
KATIHAR DIVISION N.F.RAILWAY	NOT TO SCALE
	SHEET NO. 01

DEOTALA CABLE ROUTE PLAN

DEOTALA CABLE ROUTE PLAN

LARSEN & TOUBRO LIMITED

CONSTRUCTION ELECTRICAL & AUTOMATION