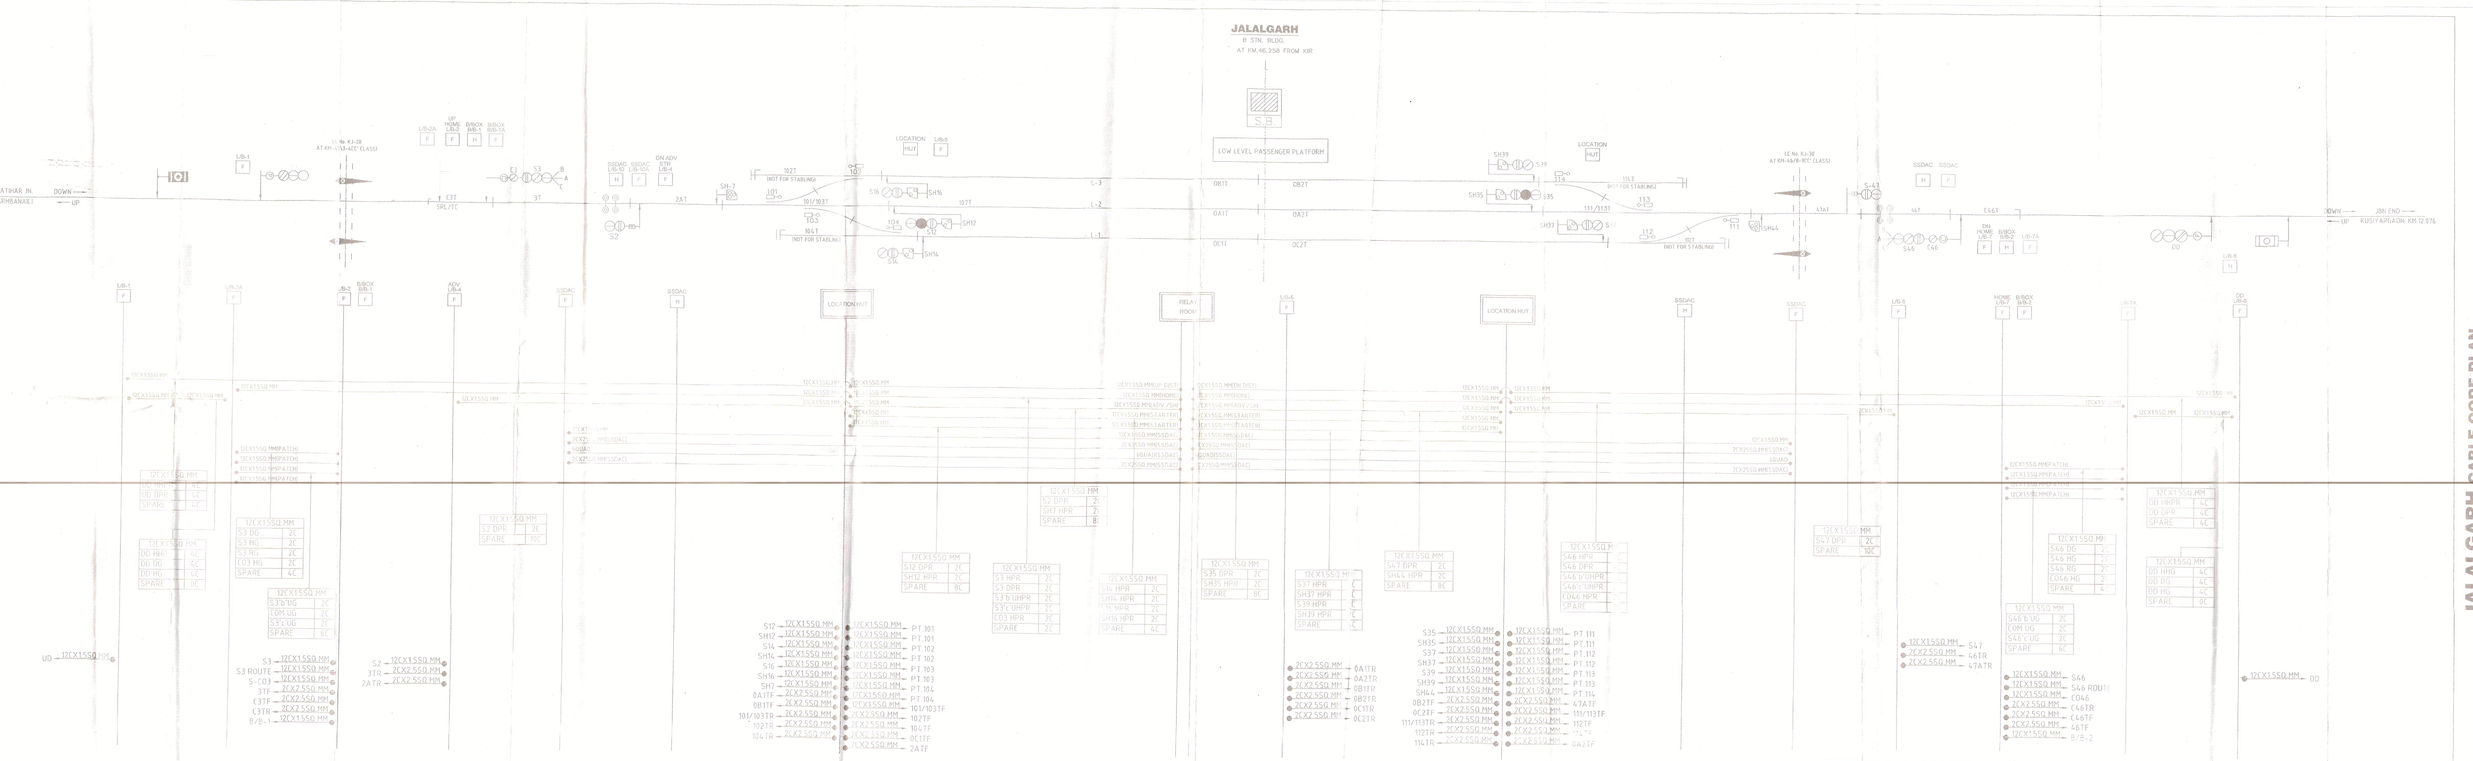

BEN & TOUBRO LIMITED	DSIGN	RDS					
ANSPORTATION INFRA JC	CHKD	ELE					
RAILWAYS-BRG-EDRC	APPD	AKS					
ROJECT RE PROJECT	JOB No.: LE 21M-440			REV. No.			
KIR-JSN/JAG/CCP/DG	REV: 00	SCALE: NTS	RELEASED FOR: ☐ INFORMATION ☑ APPROVAL ☐ CONSTRUCTION ☐ AS MADE				

00	INITIAL SUBMISSION		
REV.	DESCRIPTION	CHECKED	APPROVED

PROOF CONSULTANT

NOTE:- CONTENTS SHOWN IN RED ARE PROPOSED CABLES/FUNCTIONS/LOCATIONS.
CONTENTS SHOWN IN BLACK ARE EXISTING CABLES/FUNCTIONS/LOCATIONS.
CCP HAS BEEN REVISED FURTHER AS PER RE LETTER NO. KORE/N.IF/S&T/EPC-15A/264 DATED 01.11.21 (19C CABLE IS REPLACED WITH 12C CABLE).
IN CASE, 1 NO. OF POWER CABLE (2CX25 SQ MM) FOR SSDAC AND SIGNALLING CABLE FOR EXISTING LIGHTING CIRCUITS FOR DISTANT SIGNALS ARE REQUIRED, SAME SHALL BE ARRANGED BY RE/DIVISION OFFICE AS PER LETTER NO. KORE/N.IF/S&T/EPC-15A/264 DATED 01.11.21.

01-11-22	04-01-22	31/01/2022
SSE/S&T/KIR	SSE/S&T/JAG	Sr. DSTE/KIR
01-01-22	04-01-22	
SSE/SI/JAG/NJP	ASTE/SI/NJP	Dy. STE/SI/GHY

JALALGARH
CLASS - 'B'
PANEL: INTERLOCKING
CABLE CORE PLAN

APPROVAL

NORTH EAST FRONTIER RAILWAY
KATIHAR DIVISION
MODIFICATION TO SUIT 25 KV RE
SHEET No. 01 OF 01
DRAWING No. SGE/01/07/00339