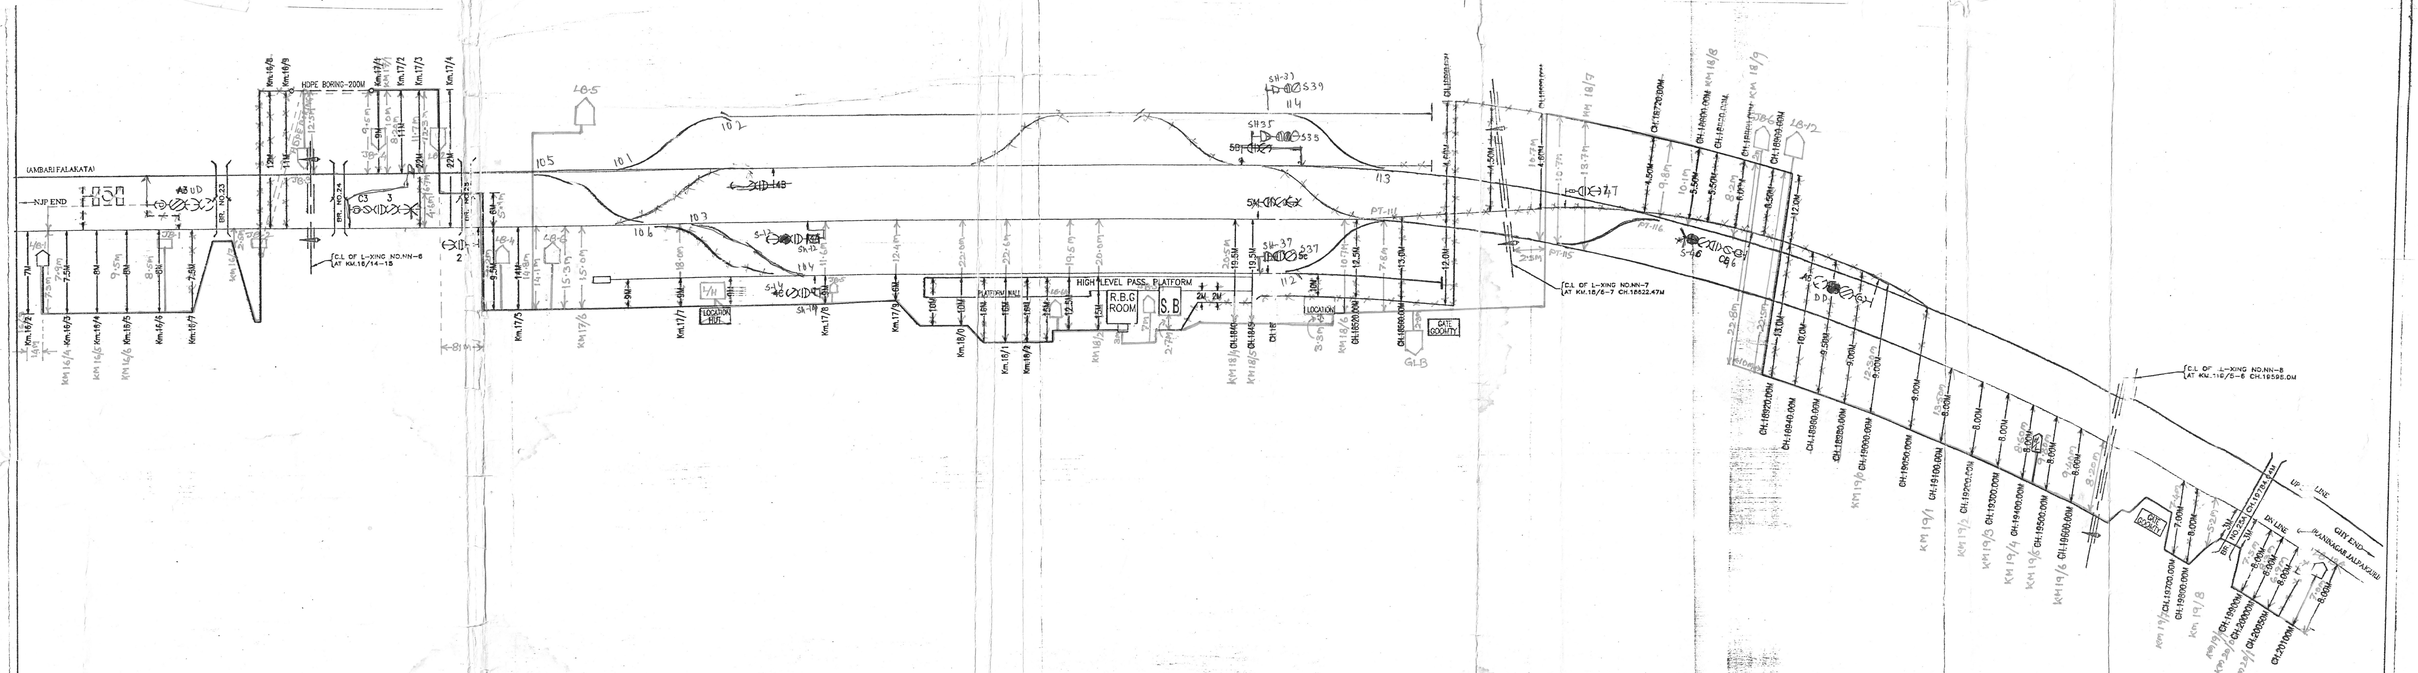

SSE/SIG./CON./NCE	SSE/P.W.WAY/C/NJP	SSE/SIG./NJP	SSE/P.WAY/NJP	SSE/W/C/NJP	ASTE/C/NJP	AXEN/C/NJP	ASTE/NJP	AEN/I/NJP	Dy.CSTE/CON/NJP	Sr.DSTE/C/NJP	Sr.DEN/KE/C	

(Signed with Railway seal)
P.P. Sinha

DRAWN	CON	SSE/SIG/CON	ASTE/CON	INTE/CON	CABLE ROUTE PLAN
	CHECKED				
N.F. RAILWAY KATIHAR DIVISION					NOT TO SCALE
CABLE ROUTE PLAN OF S.&T. LAKOBA(BG)					SHEET NO. - 1 OF 1
S & T DEPARTMENT					CSTE'S DRG. NO.