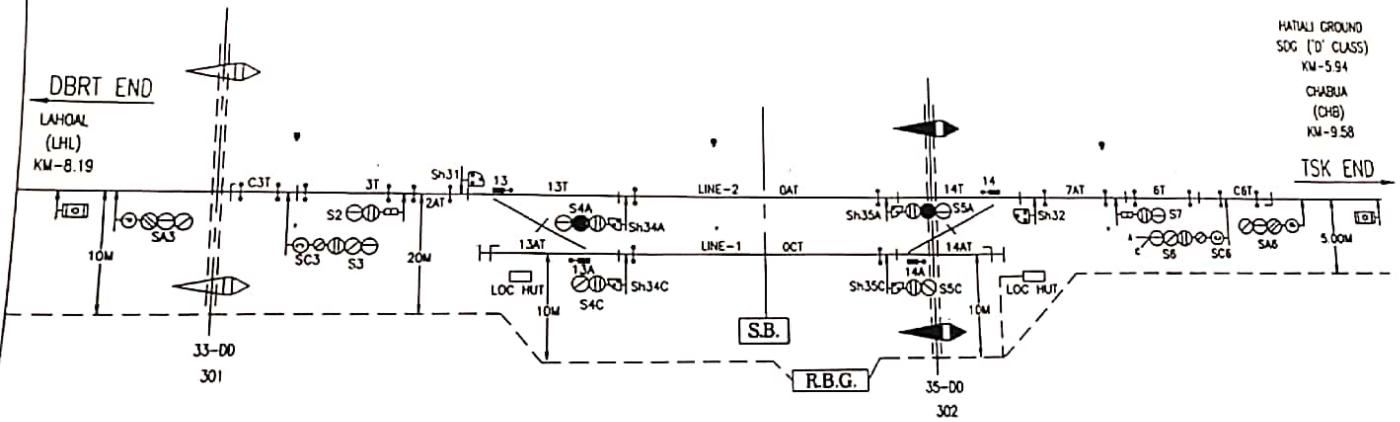

							DY.CST FOR C APP
JE/DRG	SE/DRG	SSE/SIG	ASTE	SSTE			CABLE
DRAWN	CHECKED						
N.F.RAILWAY TINSUKIA DIVISION							NOT TO S
CABLE ROUT PLAN OF **CHABUA**							S & T DEPART

	SITE VERIFICATION DONE BY	COUNTERSIGNED BY	BASED ON SIGG. PLAN NO.
	SSE / SIG / CON / MLG	ASTE / CON / TSK	SI/05/00158

Scanned with CamScanner