SHEET No-2

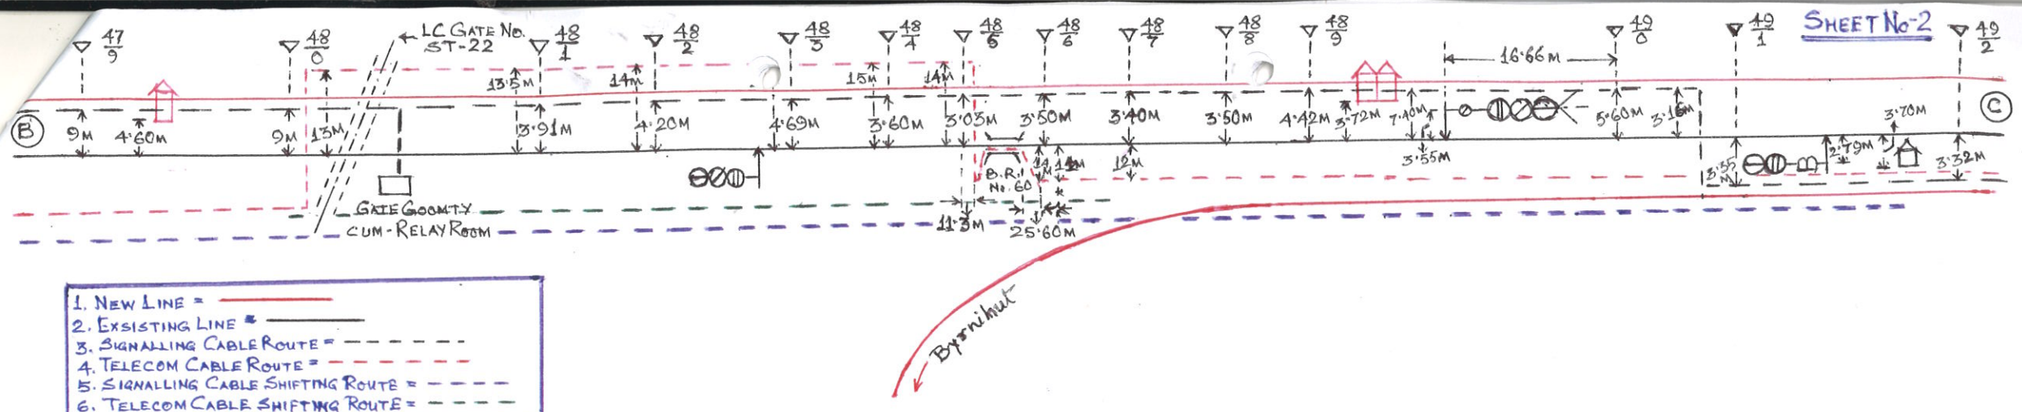

1. NEW LINE =
2. EXSISTING LINE =
3. SIGNALLING CABLE ROUTE =
4. TELECOM CABLE ROUTE =
5. SIGNALLING CABLE SHIFTING ROUTE =
6. TELECOM CABLE SHIFTING ROUTE =

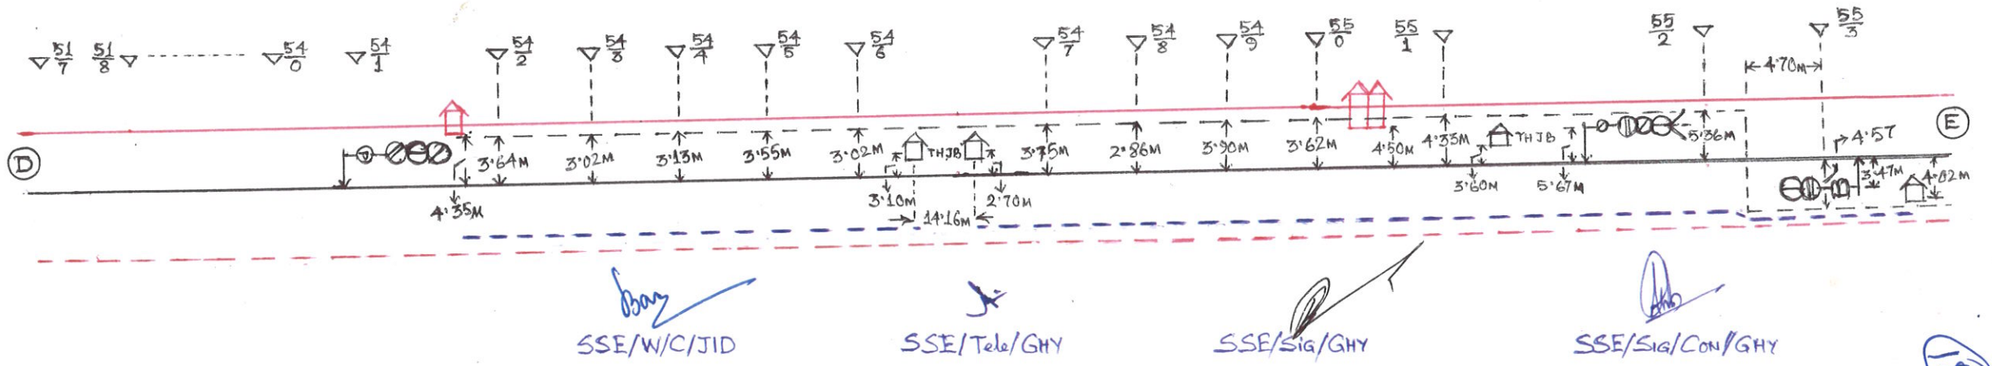

SSE/W/C/JID

SSE/Tele/GHY

SSE/Sig/GHY

SSE/Sig/Con/GHY

185