TELIAMURA STATION
CABLE ROUTE PLAN

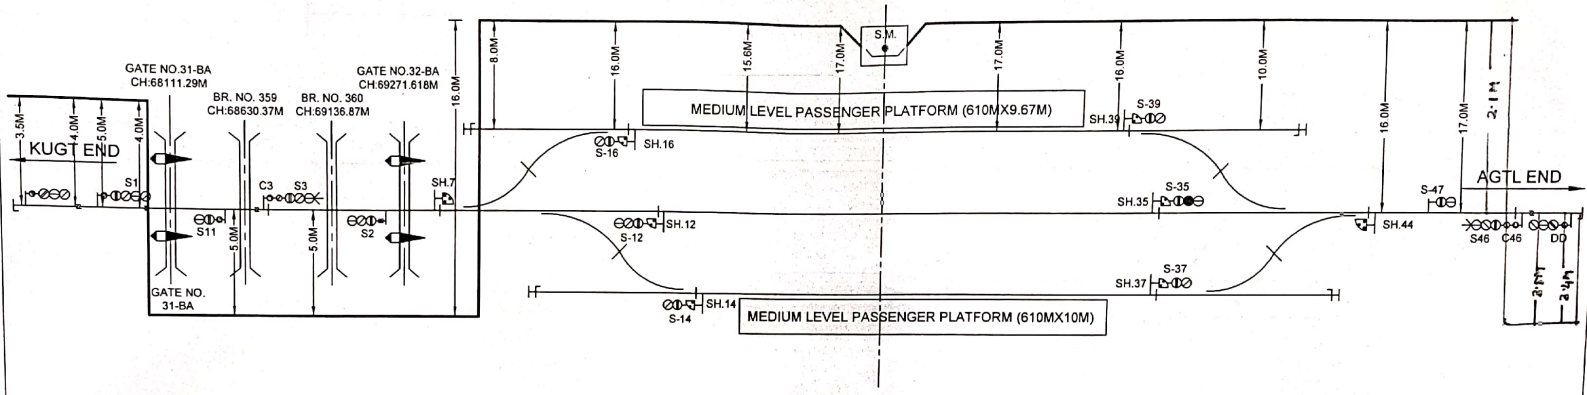

M/S DUTTA SUPPLY AGENCY GUWAHATI	SITE VERIFICATION DONE BY	COUNTERSIGNED BY	BASED ON SIGG. PLAN NO.	JE/DRG CON	SE/DRG CON	SSE/SIG CON	ASTE/ CON	DSTE/CON/AGTL (APPROVED)
CONTRACT AGR. NO.	SIGNATURE OF CONTRACTROR	NAME & DESIGNATION	NAME & DESIGNATION	DRAWN	CHECKED			CABLE ROUTE PLAN
				N.F.RAILWAY LMG DIVISION				NOT TO SCALE / SHEET NO.1/1
				CABLE ROUTE PLAN TELIAMURA				S&T DEPARTMENT / CSTE'S DRG.NO.

Scanned by CamScanner