JIRANIA STATION
CABLE ROUTE PLAN

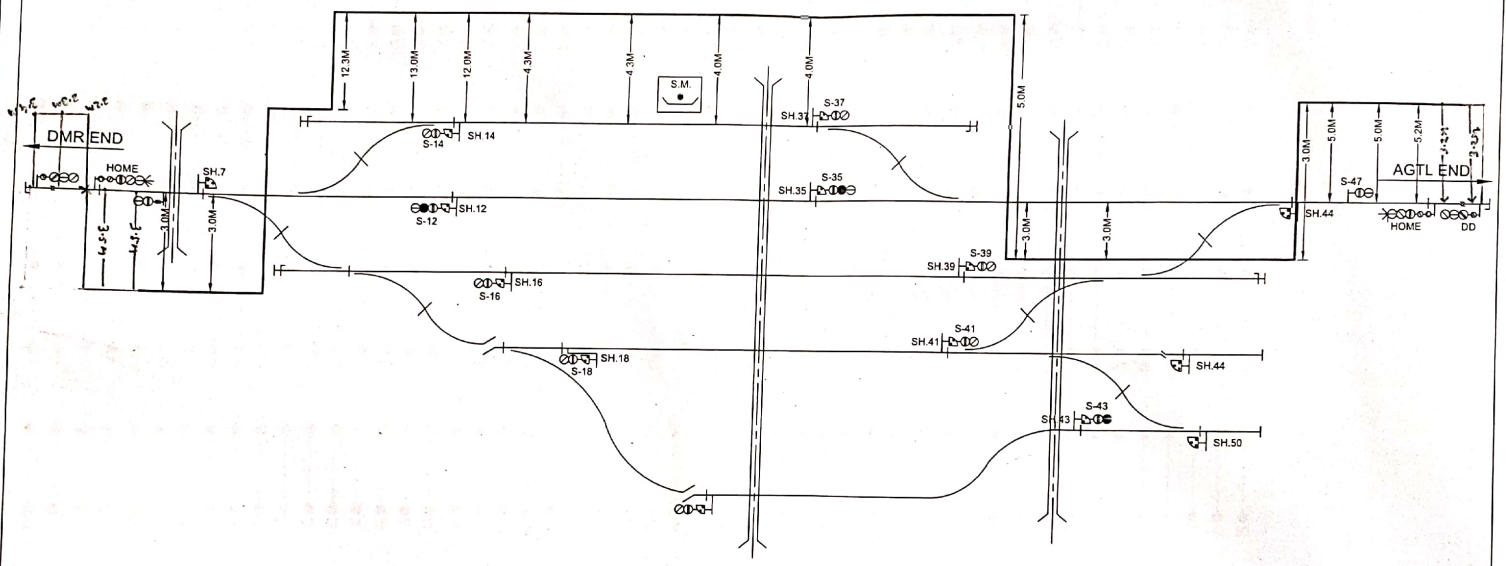

						DSTE/CON/APDJ (APPROVED)
				JE/DRG CON	SE/DRG CON / SSE/SIG CON / ASTE/ CON	CABLE ROUTE PLAN
				DRAWN	CHECKED	
				N.F.RAILWAY AGARTALA DIVISION		NOT TO SCALE / SHEET NO.1/1
				CABLE ROUTE PLAN JIRANIA		S&T DEPARTMENT / CSTE'S DRG.NO.

M/S DUTTA SUPPLY AGENCY GUWAHATI	SITE VERIFICATION DONE BY	COUNTERSIGNED BY	BASED ON SIGG. PLAN NO.
CONTRACT AGR. NO.	SERVICE/TRAIN	DSTE/CON/APDJ	
SIGNATURE OF CONTRACTOR	NAME & DESIGNATION	NAME & DESIGNATION	

Scanned by CamScanner