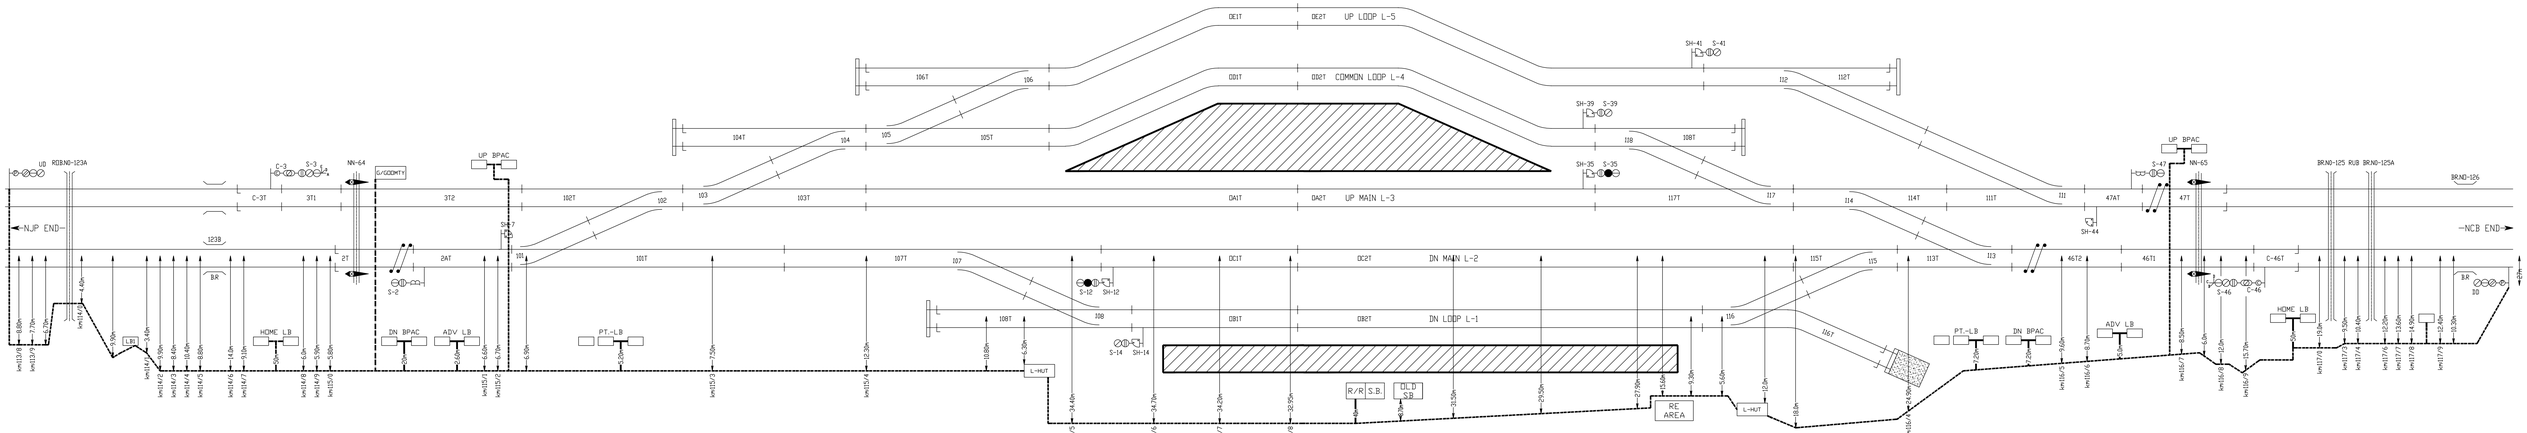

DRAWN	CHECKED	PREPARED BY:-	ALIPURDUAR DIVISION	C H E C K E D		APPROVED	CABLE ROUTE PLAN	PUNDIBARI	SHEET NO. 01/01
Siddharth		DKC PROJECT PVT.LTD. KOLKATA	N.F.RAILWAY	SSE/SIG/CON/NCB	DSTE/CON/APDJ	Dy.CSTE/C/APDJ			SL.:- DRAWING NO.