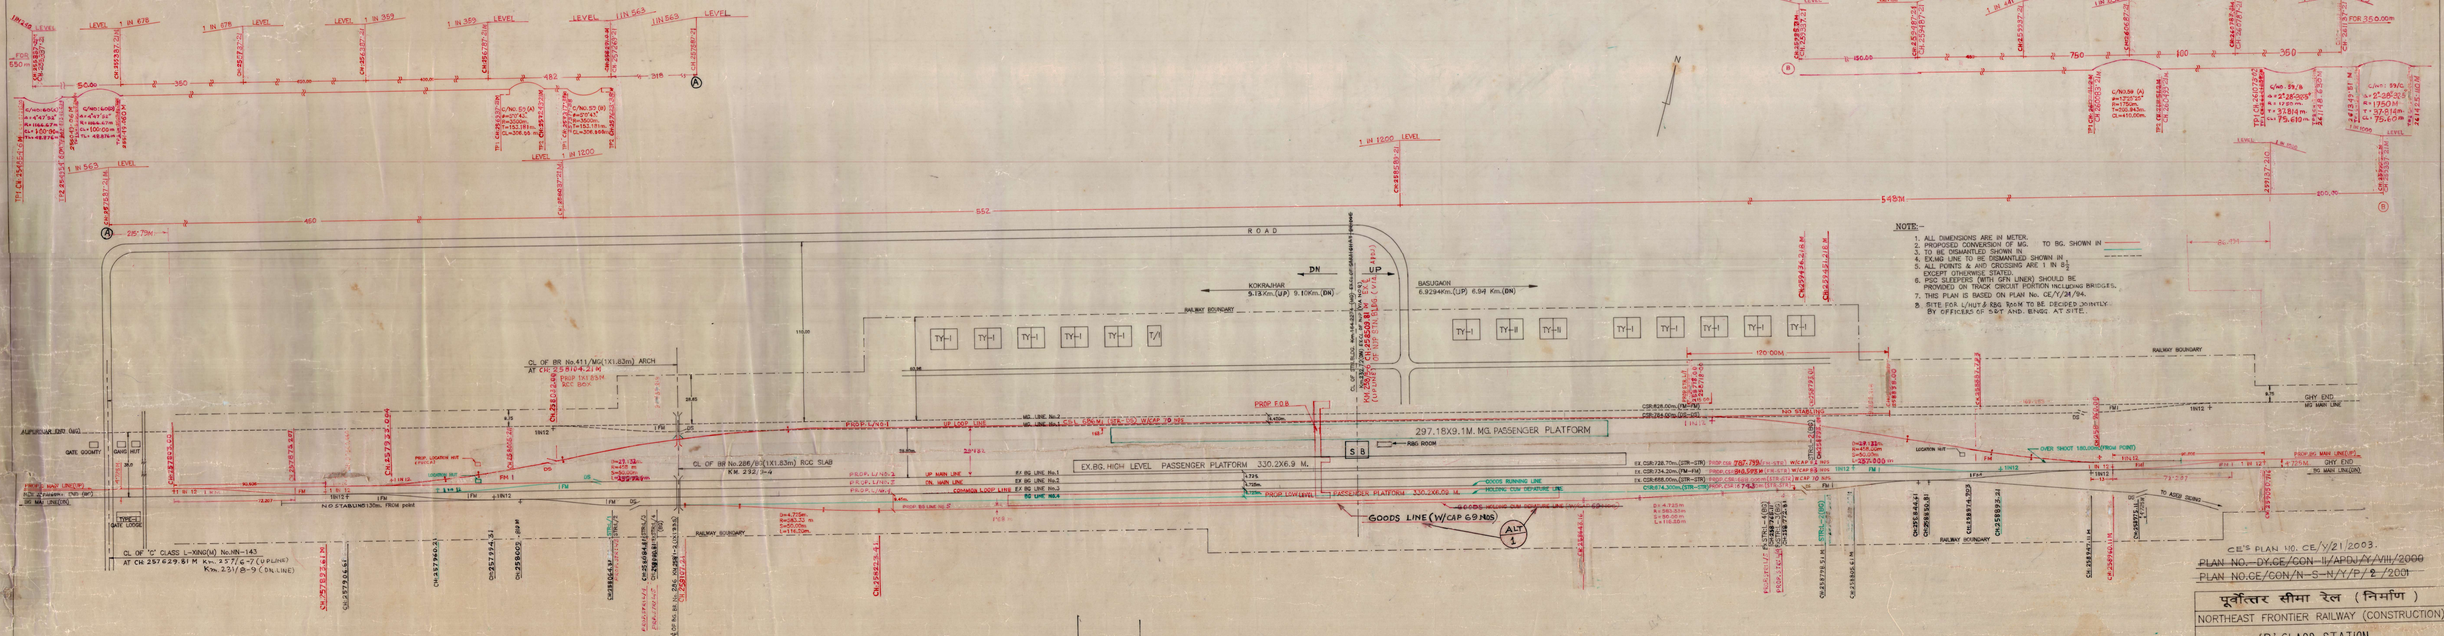

CE'S PLAN NO. CE/Y/21/2003.

~~PLAN NO. DY.CE/CON-II/APDJ/Y/VIII/2000~~

~~PLAN NO.CE/CON/N-S-N/Y/P/2/2001~~

ALT. NO	DATE	DESCRIPTION	SIGNATURE
ALT 1	31-10-06	GOODS HOLDING CUM DEPARTURE LINE (L-5) DENOTED AS GOODS LINE VIDE DRM(W)/APDJ'S LETTER NO W/1178/Brg/AP/A-xi/(AM)DT: 20.03.06 SR-1178 CASE NO-W/344/AB2/04-05	CGM/MLG. COM/MLG. CSTE/MLG PRCE/MLG.

SR. DRE/APDJ N.F. RAILWAY	DRM/APDJ N.F. RAILWAY	JOM/APDJ N.F. RAILWAY	DY.COM/APDJ N.F. RAILWAY	SR.DEN/C/APDJ N.F. RAILWAY	COM/MLG N.F. RAILWAY	CME/MLG N.F. RAILWAY	CEE/MLG N.F. RAILWAY	CSTE N.F. RAILWAY, NAUSAGON	CPOE N.F. RAILWAY, MAUSAGON
DEN/E/APDJ N.F. RAILWAY	Sr.DME/APDJ N.F. RAILWAY	SR.DEE/APDJ N.F. RAILWAY	DY.CE/COM/TRACK N.F. RAILWAY, NAUSAGON	XEN/COM/PL N.F. RAILWAY, NAUSAGON	DY.CE/COM/PL N.F. RAILWAY, NAUSAGON	DY.CE/COM/PL N.F. RAILWAY, NAUSAGON	DY.CE/COM/PL N.F. RAILWAY, NAUSAGON	XEN/COM/MLG N.F. RAILWAY, NEW BONGAIGAON	DY.CE/COM/PL-I/APDJ N.F. RAILWAY, ALIPURDUAR

DY. CHIEF ENGINEER/CONSTRUCTION/PS N.F. RAILWAY, MAUSAGON

CHIEF ENGINEER / CONSTRUCTION-II N.F. RAILWAY, MAUSAGON

CAD FILE: YD-SKATL0901.3
CAD BY: BIJOY HAZARIKA
SK/drg/ADRM/Hindi

पूर्वोत्तर सीमा रेल (निर्माण)

NORTHEAST FRONTIER RAILWAY (CONSTRUCTION)

'B' CLASS STATION

PROPOSED GAUGE CONVERSION MG TO BG

AT SALAKATI

SCALE:- 1:1000