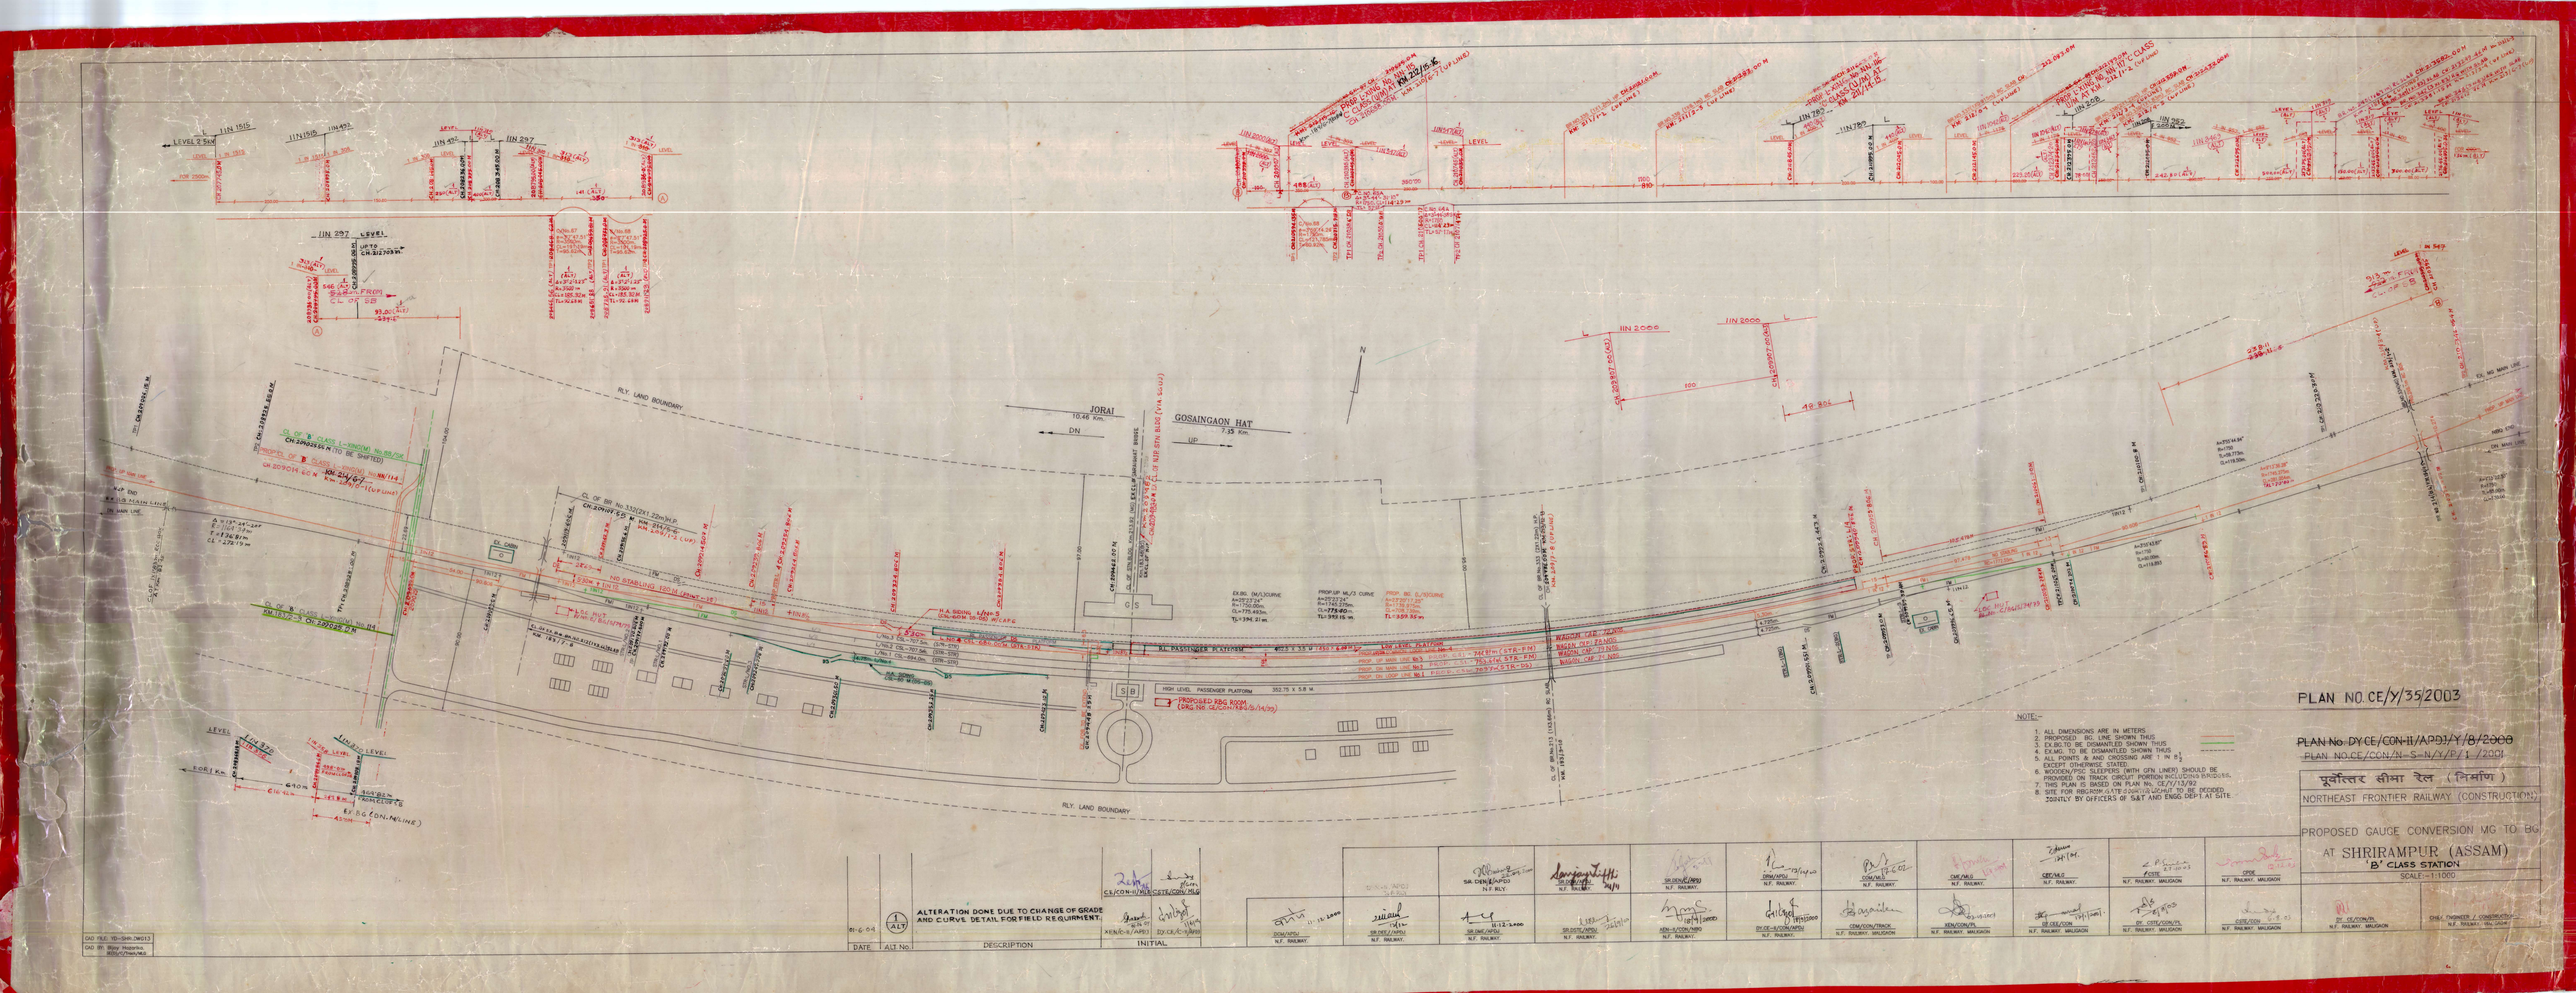

PLAN NO. CE/Y/35/2003

~~PLAN No. DY.CE/CON-II/APDJ/Y/8/2003~~

~~PLAN NO.CE/CON/N-S-N/X/P/1/2001~~

NOTE:-

1. ALL DIMENSIONS ARE IN METERS.
2. PROPOSED BG. LINE SHOWN THUS
3. EX.BG.TO BE DISMANTLED SHOWN THUS
4. EX.MG. TO BE DISMANTLED SHOWN THUS
5. ALL POINTS & AND CROSSING ARE 1 IN 8½ EXCEPT OTHERWISE STATED.
6. WOODEN/PSC SLEEPERS (WITH GFN LINER) SHOULD BE PROVIDED ON TRACK DURING CONVERSION INCLUDING BRIDGES.
7. THIS PLAN IS BASED ON PLAN NO. CE/Y/13/92
8. SITE FOR RBG/ROW/LC/TE CODE TO BE DECIDED JOINTLY BY OFFICERS OF S&T AND ENGG. DEPT. AT SITE.

पूर्वोत्तर सीमा रेल (निर्माण)

NORTHEAST FRONTIER RAILWAY (CONSTRUCTION)

PROPOSED GAUGE CONVERSION MG TO BG

AT SHRIRAMPUR (ASSAM)

'B' CLASS STATION

SCALE:-1:1000

DATE	ALT No.	DESCRIPTION	INITIAL
21-6-04	1 ALT	ALTERATION DONE DUE TO CHANGE OF GRADE AND CURVE DETAIL FORTIFIED REQUIRMENT.	CE/CON-II/NBQ/CSTE/CON/NLG — XEN/B-R/APDJ — DY.CE/C-I/APDJ

DOM/NPDJ N.F. RAILWAY.	12/NOV/04 APDJ N.F.RLY.	SR.DEN/APDJ N.F. RLY.	N.F. RAILWAY.	SR.DEN(N)/APDJ N.F.RAILWAY.	DRM/NPDJ N.F. RAILWAY.	COM/NBQ N.F. RAILWAY.	CME/NBQ N.F. RAILWAY.	CBE/NLG N.F. RAILWAY.	CSTE N.F. RAILWAY. MALIGAON	CPO(S) N.F. RAILWAY. MALIGAON	
SR.DEE(TRD)/NBQ N.F. RAILWAY.	SR.DME/APDJ N.F. RAILWAY.	SR.DSTE/APDJ N.F. RAILWAY.	XEN-II/CON/NBQ N.F. RAILWAY.	DY.CE-II/CON/APDJ N.F. RAILWAY.	CEM/CON/TRACK N.F. RAILWAY. MALIGAON	XEN/CON/TL N.F. RAILWAY. MALIGAON	SE.CEE/CON N.F. RAILWAY. MALIGAON	DY. CSTE/CON/TL N.F. RAILWAY. MALIGAON	CSTE/CON N.F. RAILWAY. MALIGAON	DY. CE/CON/TL N.F. RAILWAY. MALIGAON	CHIEF ENGINEER / CONSTRUCTION N.F. RAILWAY. GAUHATI

CAD FILE: YD-SHR.DWG13

CAD BY: Bijoy Hazarika BDS/IT/Tinsukia