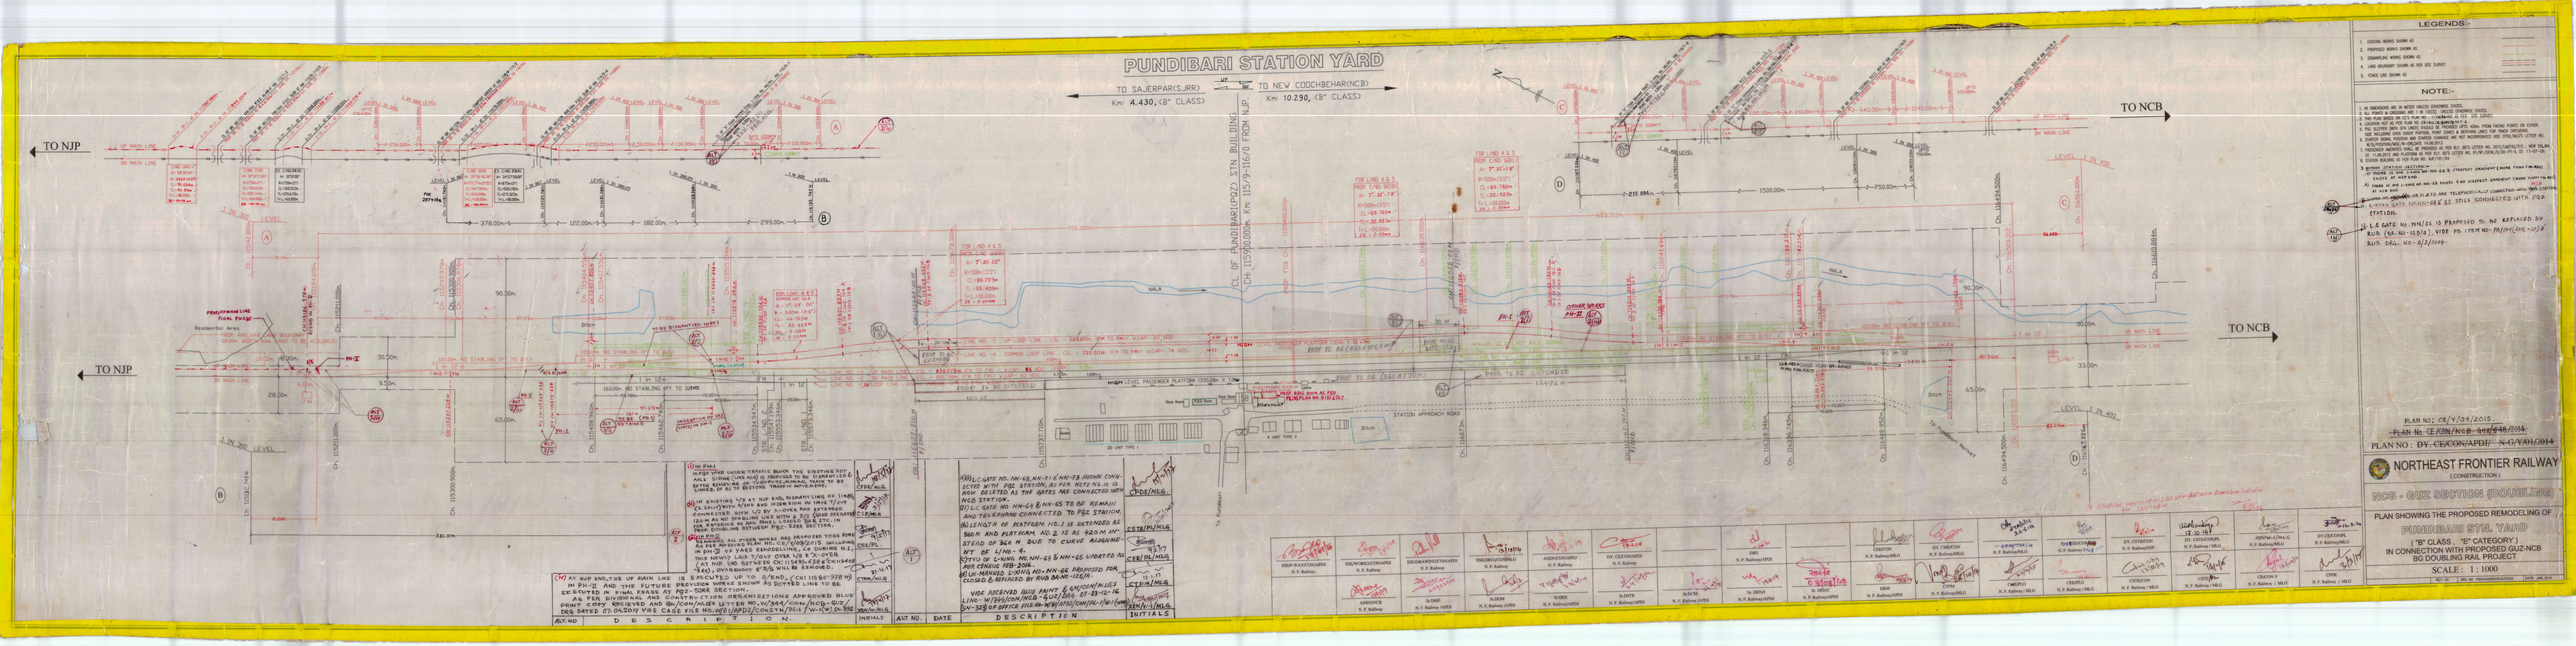
PUNDIBARI STATION YARD
TO SAJERPAR(SJRR)
Km 4.430,('B' CLASS)
TO NEW COOCHBEHAR(NCB)
Km 10.290,('B' CLASS)
CL OF PUNDIBARI(PDZ) STN BUILDING
CH 1159+00.00m KM 1159+116/0 FROM NJP
TO NJP
TO NCB
TO NJP
TO NCB
LEGENDS:-
1. EXISTING WORKS SHOWN AS
2. PROPOSED WORKS SHOWN AS
3. DEMARCATING WORKS SHOWN AS
4. LAND BOUNDARY SHOWN AS PER SITE SURVEY
5. FENCE LINE SHOWN AS
NOTE:-
PLAN NO: CE/Y/09/2015
PLAN NO: CE/KIN/NCB-Gaz/046/2014
PLAN NO : DY.CE/CON/ADP/ N-G/Y.01/2014
NORTHEAST FRONTIER RAILWAY
(CONSTRUCTION)
NCB - GUZ SECTION (DOUBLING)
PLAN SHOWING THE PROPOSED REMODELING OF
PUNDIBARI STN. YARD
("B" CLASS, "E" CATEGORY.)
IN CONNECTION WITH PROPOSED GUZ-NCB
BG DOUBLING RAIL PROJECT
SCALE : 1 : 1000