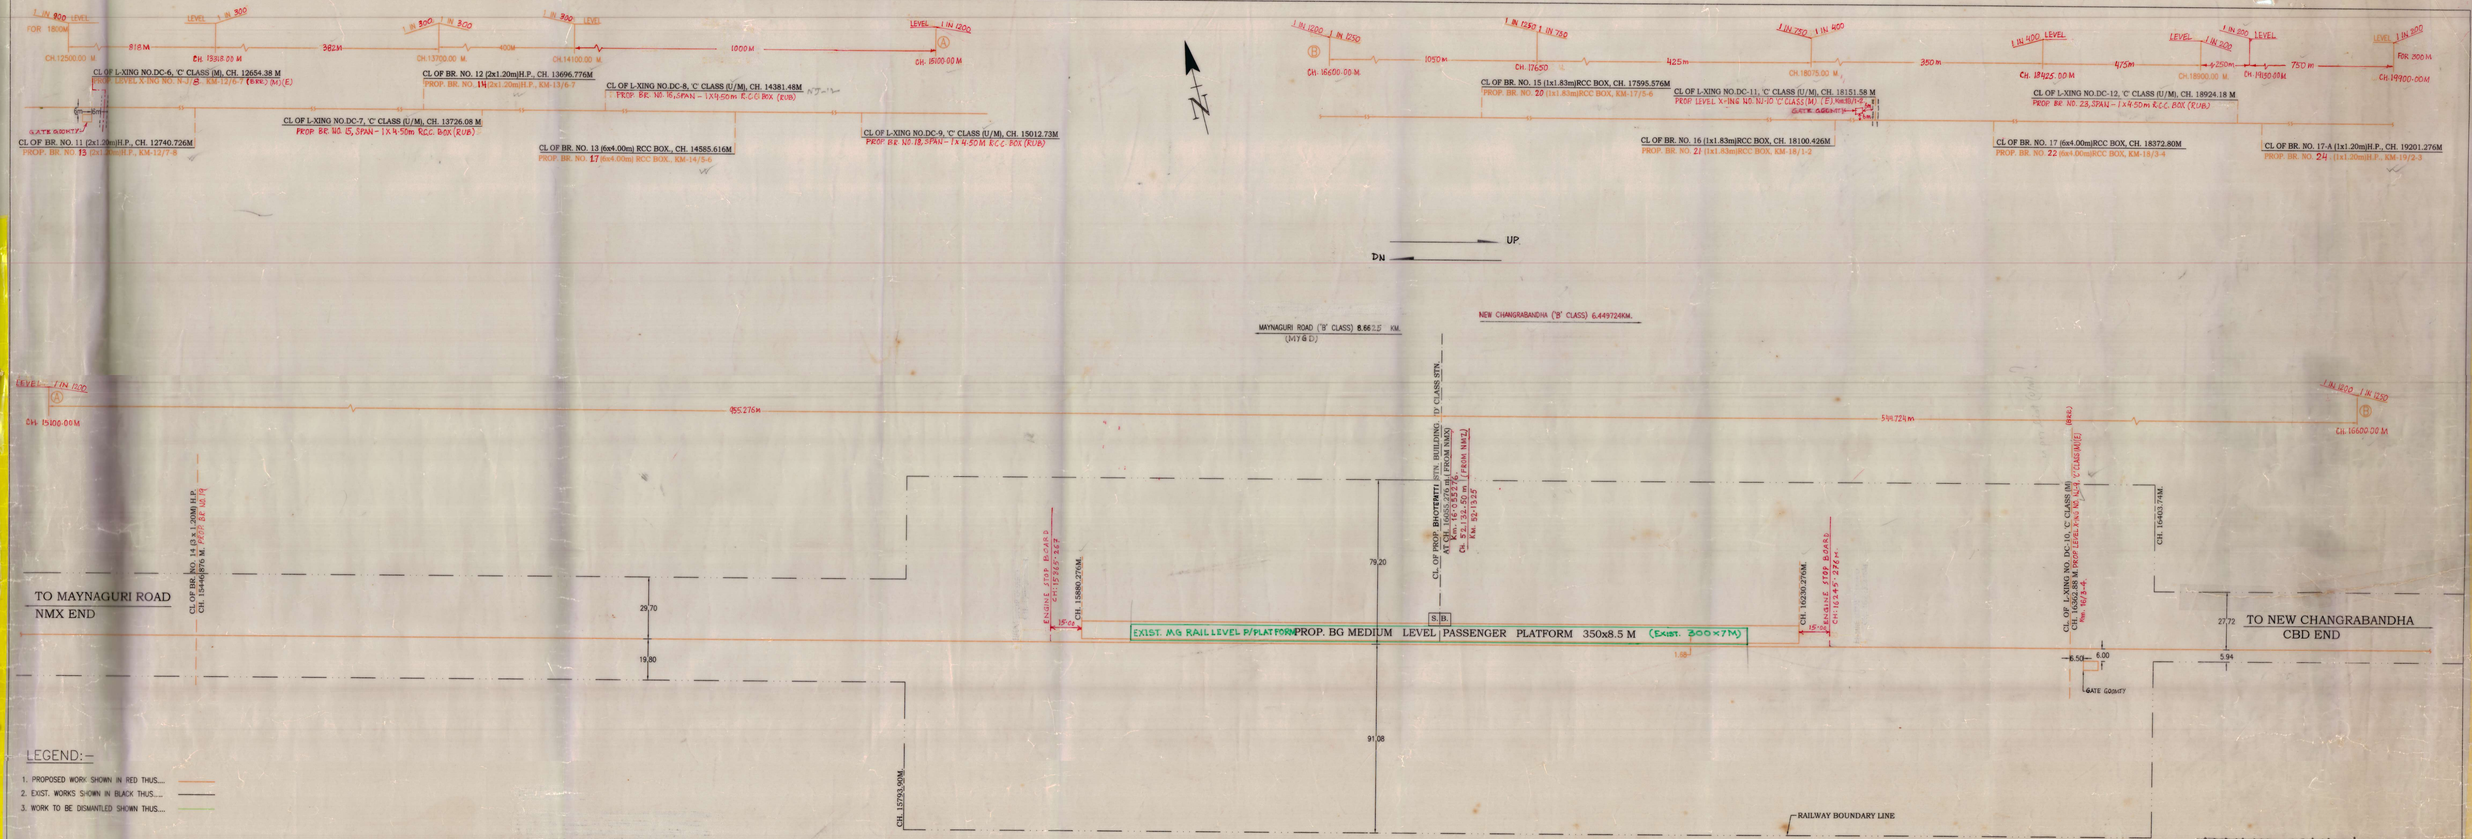

LEGEND:-

1. PROPOSED WORK SHOWN IN RED THUS.....
2. EXIST. WORKS SHOWN IN BLACK THUS.....
3. WORK TO BE DISMANTLED SHOWN THUS.....

NOTES:-

1. ALL DIMENSIONS ARE IN METRES EXCEPT OTHERWISE STATED.
2. THIS PLAN IS BASED ON SITE SURVEY.
3. PROPER TELECOMMUNICATION FACILITIES AT STATION SHALL BE PROVIDED.
4. PASSENGER AMENITIES SHALL BE PROVIDED AS PER RLY. BD'S LETTER NO. 91/W1/GENL/0/30-PT-II, DT. 24-06-03 AND PLATFORM AS PER RLY. BD'S LETTER NO. 91/W1/GENL/0/30-PT-II, DT. 17-07-08.
5. THE RELEASED MATERIALS AND DISMANTLED ABANDONED STRUCTURE SHALL BE STACKED IN STATION AREA AND DEBRIS TO BE DISPOSED OFF OUT SIDE STATION AREA BEFORE OPENING OF TRAFFIC.
6. COLOUR SCHEME AND STRUCTURAL DETAILS OF BUILDING WORKS ETC. TO BE DECIDED JOINTLY ALONG WITH OPEN LINE OFFICIALS.
7. PROPER DRAINAGE TO BE MAINTAINED IN THE YARD.

PLAN NO. CE/Y/09/2012.

~~PLAN No. CE/CON/N-C/Y/43/2011~~

THIS PLAN SUPERCEDES THE PLAN NO. CE/Y/42/2007

~~PLAN NO. DY.CE/CON/NJP/N-C/Y/09/2011~~

NF RLY (CONSTRUCTION)

NEW MAL JN.-CHANGRABANDHA GAUGE CONVERSION PROJECT

PROPOSED REMODELLING AT BHOTEPATTI STATION (BPV) ("D" CLASS STATION), "E" CATEGORY

SCALE = 1:1000

								N.F. RLY.	CSO N.F. RLY. MLG	CPDE N.F. RLY. MLG		
CAD BY. S. LAMA, JE-(Drg)/CON/NJP	SE(DRG)/CON/NJP N.F. RAILWAY CHECKED BY	ALL THE DETAILS GIVEN IN THE PLAN ARE CORRECT AS PER THE ACTUAL SITE VERIFICATION			AXEN/CON/PL/MLG N.F. RAILWAY	Sr. DEE/APDJ N.F. RAILWAY	Sr. DSTE/APDJ N.F. RAILWAY	DEN-III/APDJ N.F. RAILWAY	Sr. DCM/APDJ (I/C) N.F. RAILWAY	DRM/APDJ N.F. RAILWAY	CTPM/MLG N.F. RAILWAY	CME/PL N.F. RAILWAY	CEE/PL N.F. RAILWAY	CSTE/CON/MLG N.F. RAILWAY
		SSE(DRG)/CON/TRACK/MLG N.F. RAILWAY			AXEN/CON/NJP N.F. RAILWAY	DY.COM/CON/MLG N.F. RAILWAY	DY.CEE/CON/NJP N.F. RAILWAY	DY.CSTE/CON/NJP N.F. RAILWAY	DY.CSTE/CON/PL/MLG N.F. RAILWAY	DY.CHIEF ENGINEER/CON/NJP N.F. RAILWAY	Sr. DEN/C/APDJ N.F. RAILWAY	Sr. DME/APDJ N.F. RAILWAY	DOM/APDJ N.F. RAILWAY	DY.CE/CON/PL/MLG N.F. RAILWAY	CSE N.F. RAILWAY	CHIEF ENGINEER/CON-3/MLG N.F. RAILWAY.	CE/CON/P&D. N.F. RAILWAY, MLG.