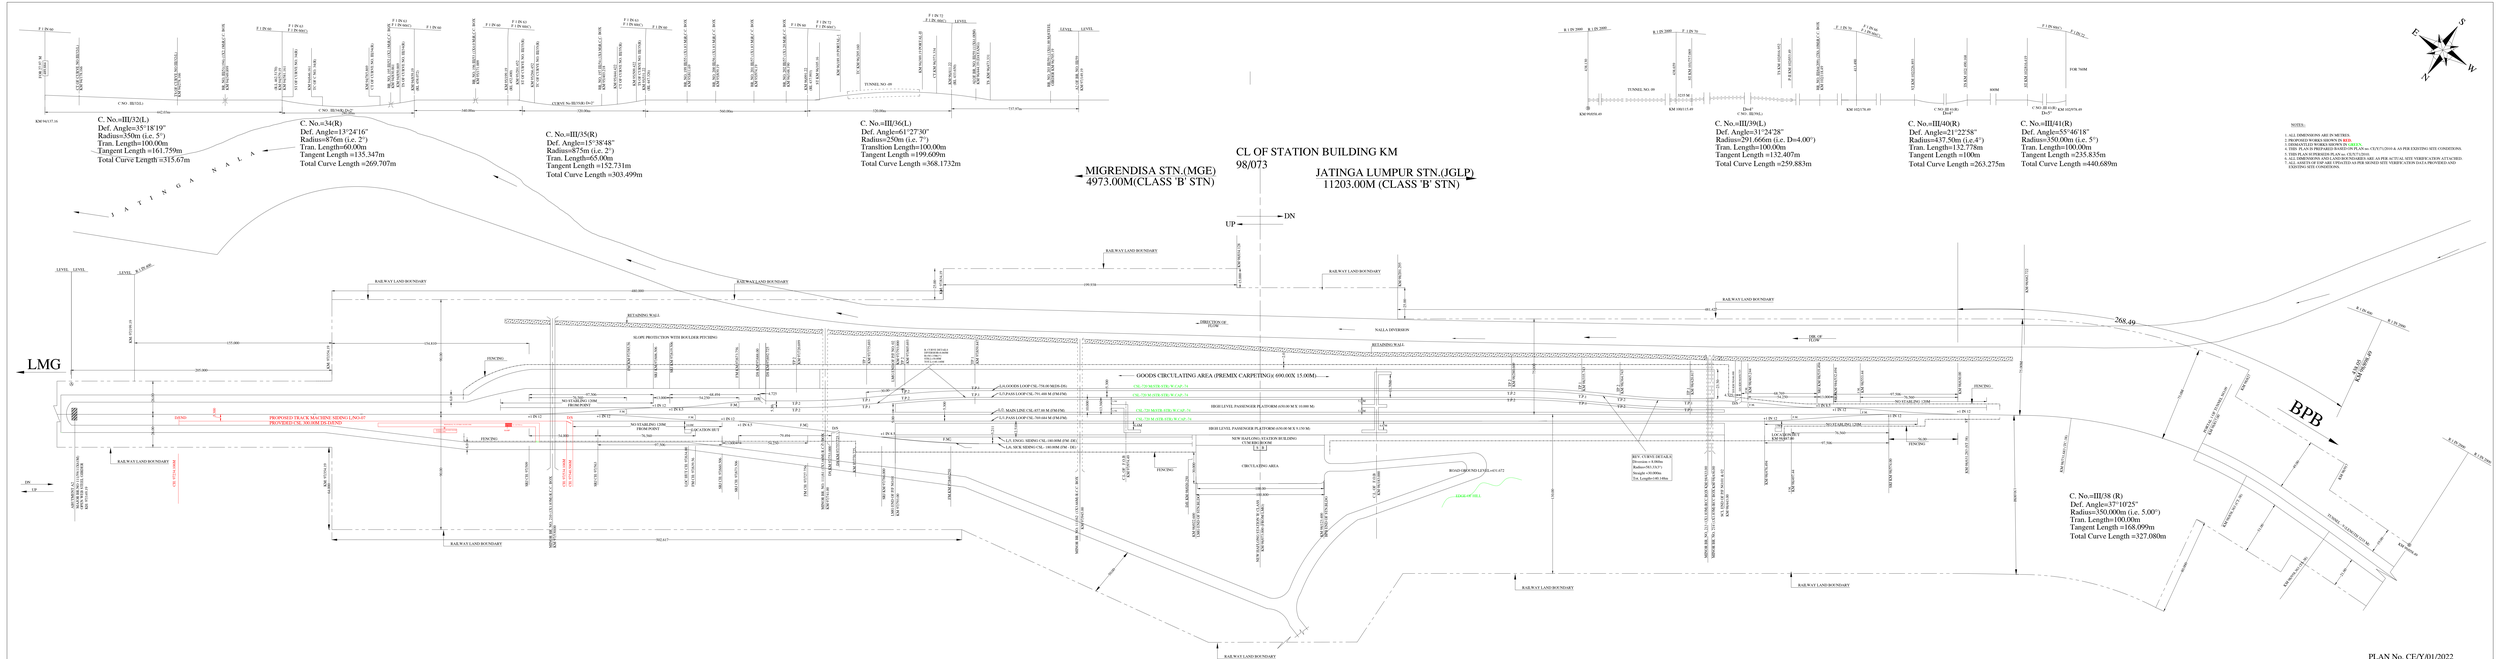

NOTES:

1. ALL DIMENSIONS ARE IN METRES.
2. PROPOSED WORKS SHOWN IN RED.
3. DRAWING ISSUED WITH CLASS 'B' SIGN.
4. THIS PLAN IS PREPARED BASED ON PLAN no. CE/Y/1/2010 & AS PER EXISTING SITE CONDITIONS.
5. THIS PLAN IS PREPARED AS AN AS CE/Y/1/2010.
6. ALL DIMENSIONS AND LAYOUT ENGINEER ARE AS PER ACTUAL SITE VERIFICATION ATTACHED.
7. ALL ASSETS OF LMG ARE PROVIDED AS PER REVISED SITE VERIFICATION DATA PROVIDED AND EXISTING SITE CONDITIONS.

Signature block					
CPDE	YOGESH VERMA Digitally signed by YOGESH VERMA Date: 2022.01.17 19:29:17 +05'30'	SRDEN/C/LMG	RENYA ETE Digitally signed by RENYA ETE Date:2021.12.11 11:14:20 +05'30'	LMG-SRDME	HIMANSHU GUNAVAT Digitally signed by HIMANSHU GUNAVAT Date:2021.12.21 11:28:11 +05'30'
CTPM	RASHMI GAUTAM Digitally signed by RASHMI GAUTAM Date: 2022.01.12 16:27:20 +05'30'	LMG-SRDCM	KAPINJAL KISHORE SHARMA Digitally signed by KAPINJAL KISHORE SHARMA Date:2021.12.21 12:42:47 +05'30'	LMG-SRDCM	VIVEKANAND DWIVEDI Digitally signed by VIVEKANAND DWIVEDI Date:2021.12.21 15:14:05 +05'30'
HQ-ENGG-XEN -V-II	TAPAS SUTRADHAR Digitally signed by TAPAS SUTRADHAR Date: 2022.01.11 17:28:15 +05'30'	LMG-SRDSTE	MANJU KUMAR Digitally signed by MANJU KUMAR Date:2021.12.21 11:28:08 +05'30'	LMG-DEN-3	shivrah meena Digitally signed by shivrah meena Date:2021.11.18 04:20:46 +05'30'
LMG-DRM	JOGINDER SINGH LAKRA Digitally signed by JOGINDER SINGH LAKRA Date:2021.12.14 05:17:09 +05'30'	LMG-SRDEE	NANI GOPAL DAS Digitally signed by NANI GOPAL DAS Date:2021.12.13 05:30:07 +05'30'		

PLAN No. CE/Y/01/2022

N. F. RAILWAY (LUMDING DIVISION)

UPDATED YARD PLAN OF NEW HAFLONG STATION YARD

PLAN SHOWING PROPOSED TRACK MACHINE SIDING

NSG-6

~~CRG no. LMG/ Y/ 02 / 2021~~