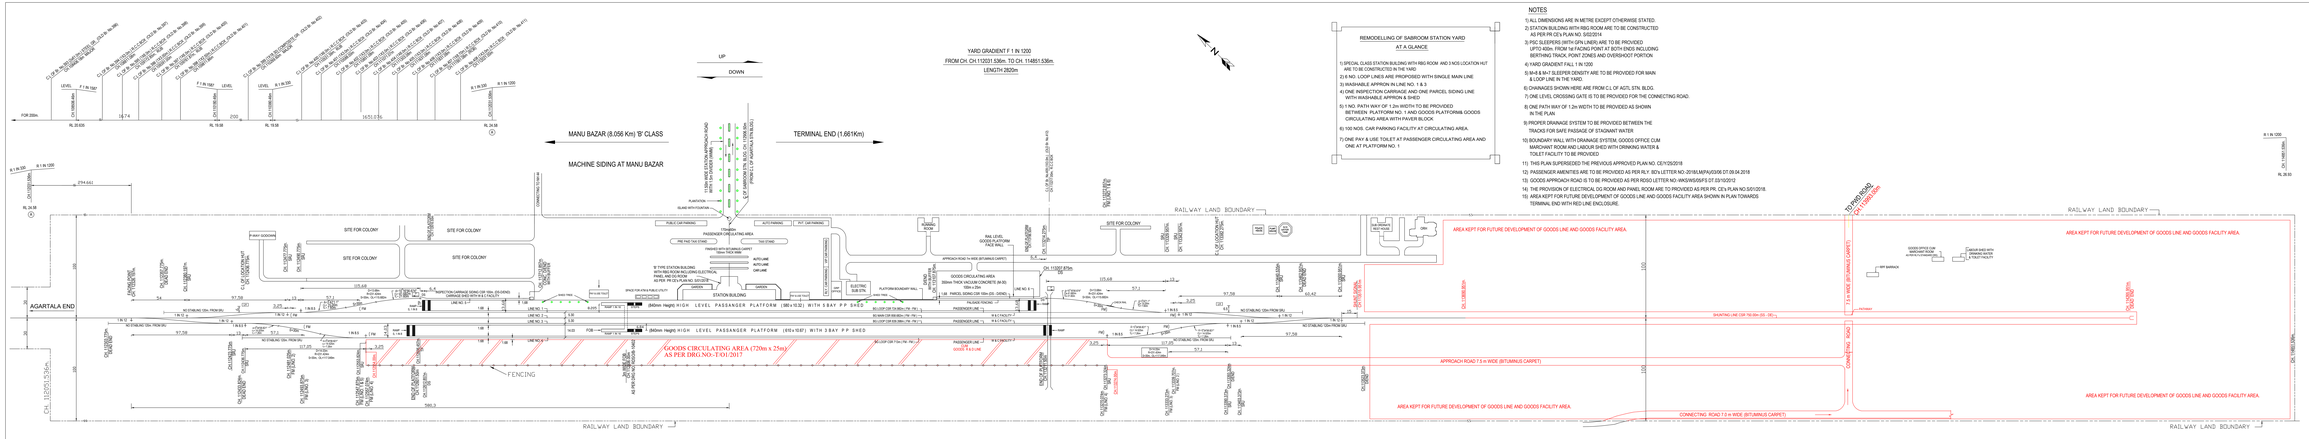

REMODELLING OF SABROOM STATION YARD
AT A GLANCE

1) SPECIAL CLASS STATION BUILDING WITH RBG ROOM AND 3 NOS LOCATION HUT ARE TO BE CONSTRUCTED IN THE YARD
2) 8 NO. LOOP LINES ARE PROPOSED WITH SINGLE MAIN LINE
3) WASHABLE APRRON IN LINE NO. 1 & 3.
4) ONE INSPECTION CARRIAGE AND ONE PARCEL SIDING LINE WITH WASHABLE APRRON & SHED
5) 1 NO. PATH WAY OF 1.2m WIDTH TO BE PROVIDED BETWEEN PLATFORM NO. 1 AND GOODS PLATFORM& GOODS CIRCULATING AREA WITH PAVER BLOCK
6) 100 NOS. CAR PARKING FACILITY AT CIRCULATING AREA.
7) ONE PAY & USE TOILET AT PASSENGER CIRCULATING AREA AND ONE AT PLATFORM NO. 1

NOTES

1) ALL DIMENSIONS ARE IN METRE EXCEPT OTHERWISE STATED.
2) STATION BUILDING WITH RBG ROOM ARE TO BE CONSTRUCTED AS PER PR CE's PLAN NO. S/02/2014
3) PSC SLEEPERS (WITH GPs LINER) ARE TO BE PROVIDED UPTO 400m. FROM 1st FACING POINT AT BOTH ENDS INCLUDING BERTHING TRACK, POINT ZONES AND OVERSHOOT PORTION
4) YARD GRADIENT FALL 1 IN 1200
5) M+8 & M+7 SLEEPER DENSITY ARE TO BE PROVIDED FOR MAIN & LOOP LINE IN THE YARD.
6) CHAINAGES SHOWN HERE ARE FROM C.L OF AGTL STN. BLDG.
7) ONE LEVEL CROSSING GATE IS TO BE PROVIDED FOR THE CONNECTING ROAD.
8) ONE PATH WAY OF 1.2m WIDTH TO BE PROVIDED AS SHOWN IN THE PLAN
9) PROPER DRAINAGE SYSTEM TO BE PROVIDED BETWEEN THE TRACKS FOR SAFE PASSAGE OF STAGNANT WATER
10) BOUNDARY WALL WITH DRAINAGE SYSTEM, GOODS OFFICE CUM MARCHANT ROOM AND LABOUR SHED WITH DRINKING WATER & TOILET FACILITY TO BE PROVIDED
11) THIS PLAN SUPERSEDED THE PREVIOUS APPROVED PLAN NO. CE/Y/25/2018
12) PASSENGER AMENITIES ARE TO BE PROVIDED AS PER R.V. 5D1x LETTER NO.-2016/LM(P4)/0306 DT.09.04.2018
13) GOODS APPROACH ROAD IS TO BE PROVIDED AS PER RDSO LETTER NO.-WKS/WS/05/F/5 DT.03/10/012
14) THE PROVISION OF ELECTRICAL OG ROOM AND PANEL ROOM ARE TO PROVIDED AS PER PR. CE's PLAN NO.S/01/2018.
15) AREA KEPT FOR FUTURE DEVELOPMENT OF GOODS LINE AND GOODS FACILITY AREA SHOWN IN PLAN TOWARDS TERMINAL END WITH RED LINE ENCLOSURE.

LEGEND:-
1) PROPOSED SHOWN IN RED.
2) EXISTING SHOWN IN BLACK.

PASSENGER AMMENITIES

1 ONE NO. AC UPPER CLASS WAITING ROOM AT GROUND FLOOR
2 10 BEDED RETIRING ROOM
3 10 BEDED DORMITORIES
4 SEPARATE PAY & USE TOILET (10 USERS)
5 2 NOS. PRS COUNTER & 3 NOS. UTS COUNTER
6 COLD DRINKING WATER AT PF NO. 1 & 2.
7 WATER TAP 20 NOS EACH AT PF NO. 1 & 2.
8 SEATING ARRANGMENT AT BOTH THE PLATFORM (100 NOS. IN EACH)
9 TKT. COUNTER, RAMP etc. FOR SPECIALLY ABLED PASSENGER

PLAN NO - CE/Y/14/2021

* THIS PLAN SUPERSEDES THE PREVIOUS APPROVED PLAN NO.-CE/Y/25/2018 *

PLAN NO. DYCE/CON/AGTL/Y/(A-S)BG/01/2021

Signature block

CPDE	YOGESH VERMA Digitally signed by YOGESH VERMA Date: 2021.09.28 11:30:13 +05'30'
CTPM	RASHMI GAUTAM Digitally signed by RASHMI GAUTAM Date: 2021.09.27 11:57:07 +05'30'
HQ-ENGG-XEN-W-II	TAPAS SUTRADHAR Digitally signed by TAPAS SUTRADHAR Date: 2021.09.16 17:43:06 +05'30'
LMG-DRM	JOGINDER SINGH LAKRA Digitally signed by JOGINDER SINGH LAKRA Date:2021.07.28 11:20:45 +05'30'
LMG-SRDCM	KAPINJAL KISHORE SHARMA Digitally signed by KAPINJAL KISHORE SHARMA Date:2021.07.27 07:13:50 +05'30'
LMG-SRDSTE	MANOJ KUMAR Digitally signed by MANOJ KUMAR Date:2021.07.26 01:00:35 +05'30'
LMG-SRDCM	ASHOK KUMAR DEY Digitally signed by ASHOK KUMAR DEY Date:2021.07.23 11:23:35 +05'30'
LMG-SRDE	NANI GOPAL DAS Digitally signed by NANI GOPAL DAS Date:2021.07.27 10:42:29 +05'30'
LMG-DEN-S	AMIT JAISWAL Digitally signed by AMIT JAISWAL Date:2021.07.22 04:06:41 +05'30'
CSTE-C-2-MLG	UMESH KUMAR Digitally signed by UMESH KUMAR Date:2021.07.14 06:42:52 +05'30'
BY CSTE-C-P	UTPAL KALITA Digitally signed by UTPAL KALITA Date:2021.07.27 05:01:45 +05'30'
CEE-C-MLG	Y K UPADHYAYA Digitally signed by Y K UPADHYAYA Date:2021.07.26 06:09:05 +05'30'
CE-CON-B-MLG	SANJAY PRASAD SINGH Digitally signed by SANJAY PRASAD SINGH Date:2021.07.26 11:18:18 +05'30'
DYCEE-C-REC(H2)-MLG	SATYAJIT KUNDU Digitally signed by SATYAJIT KUNDU Date:2021.07.22 04:42:13 +05'30'
DYCDM-C-MLG	PREMENDU SUTRADHAR Digitally signed by PREMENDU SUTRADHAR Date:2021.06.28 11:04:06 +05'30'
DYCE-C-P-L-1	SAURABH KUMAR Digitally signed by SAURABH KUMAR Date:2021.07.01 10:02:31 +05'30'
AXEN-C-P-L	JOYSHREE MALAKAR Digitally signed by JOYSHREE MALAKAR Date:2021.06.22 03:52:22 +05'30'
SSE-C-BRG-PL	SURAJ PRAKASH NARATHA Digitally signed by SURAJ PRAKASH NARATHA Date:2021.06.22 03:46:19 +05'30'
AXEN-C-A-GTL	ANUP DEBARMA Digitally signed by ANUP DEBARMA Date:2021.06.11 06:33:51 +05'30'
DYCE-C-A-GTL	DIGBIJOY CHAKRABORTY Digitally signed by DIGBIJOY CHAKRABORTY Date:2021.06.28 00:00:00 +05'30'
SSE-C-BRG-AGTL	PULIN CHANDRA Digitally signed by PULIN CHANDRA Date:2021.06.11 06:29:14 +05'30'
DYCSTE-C-MLG-2	Manoj Kumar Singh Digitally signed by Manoj Kumar Singh Date:2021.06.21 11:07:49 +05'30'
DYCEE-C-SGL	Sojal Chandra Roy Digitally signed by Sojal Chandra Roy Date:2021.06.21 01:41:49 +05'30'
CSTE-C-2-MLG	UMESH KUMAR Digitally signed by UMESH KUMAR Date:2021.07.14 06:42:52 +05'30'

NORTHEAST FRONTIER RAILWAY (CONSTRUCTION)

AGARTALA - SABROOM NEW LINE PROJECT

REMODELLING OF BG TERMINAL STATION AT

SABROOM STATION YARD

('B' CLASS STATION), NSG-5

S C A L E 1 : 1000