BOGINADI(B.G.)

UP

N

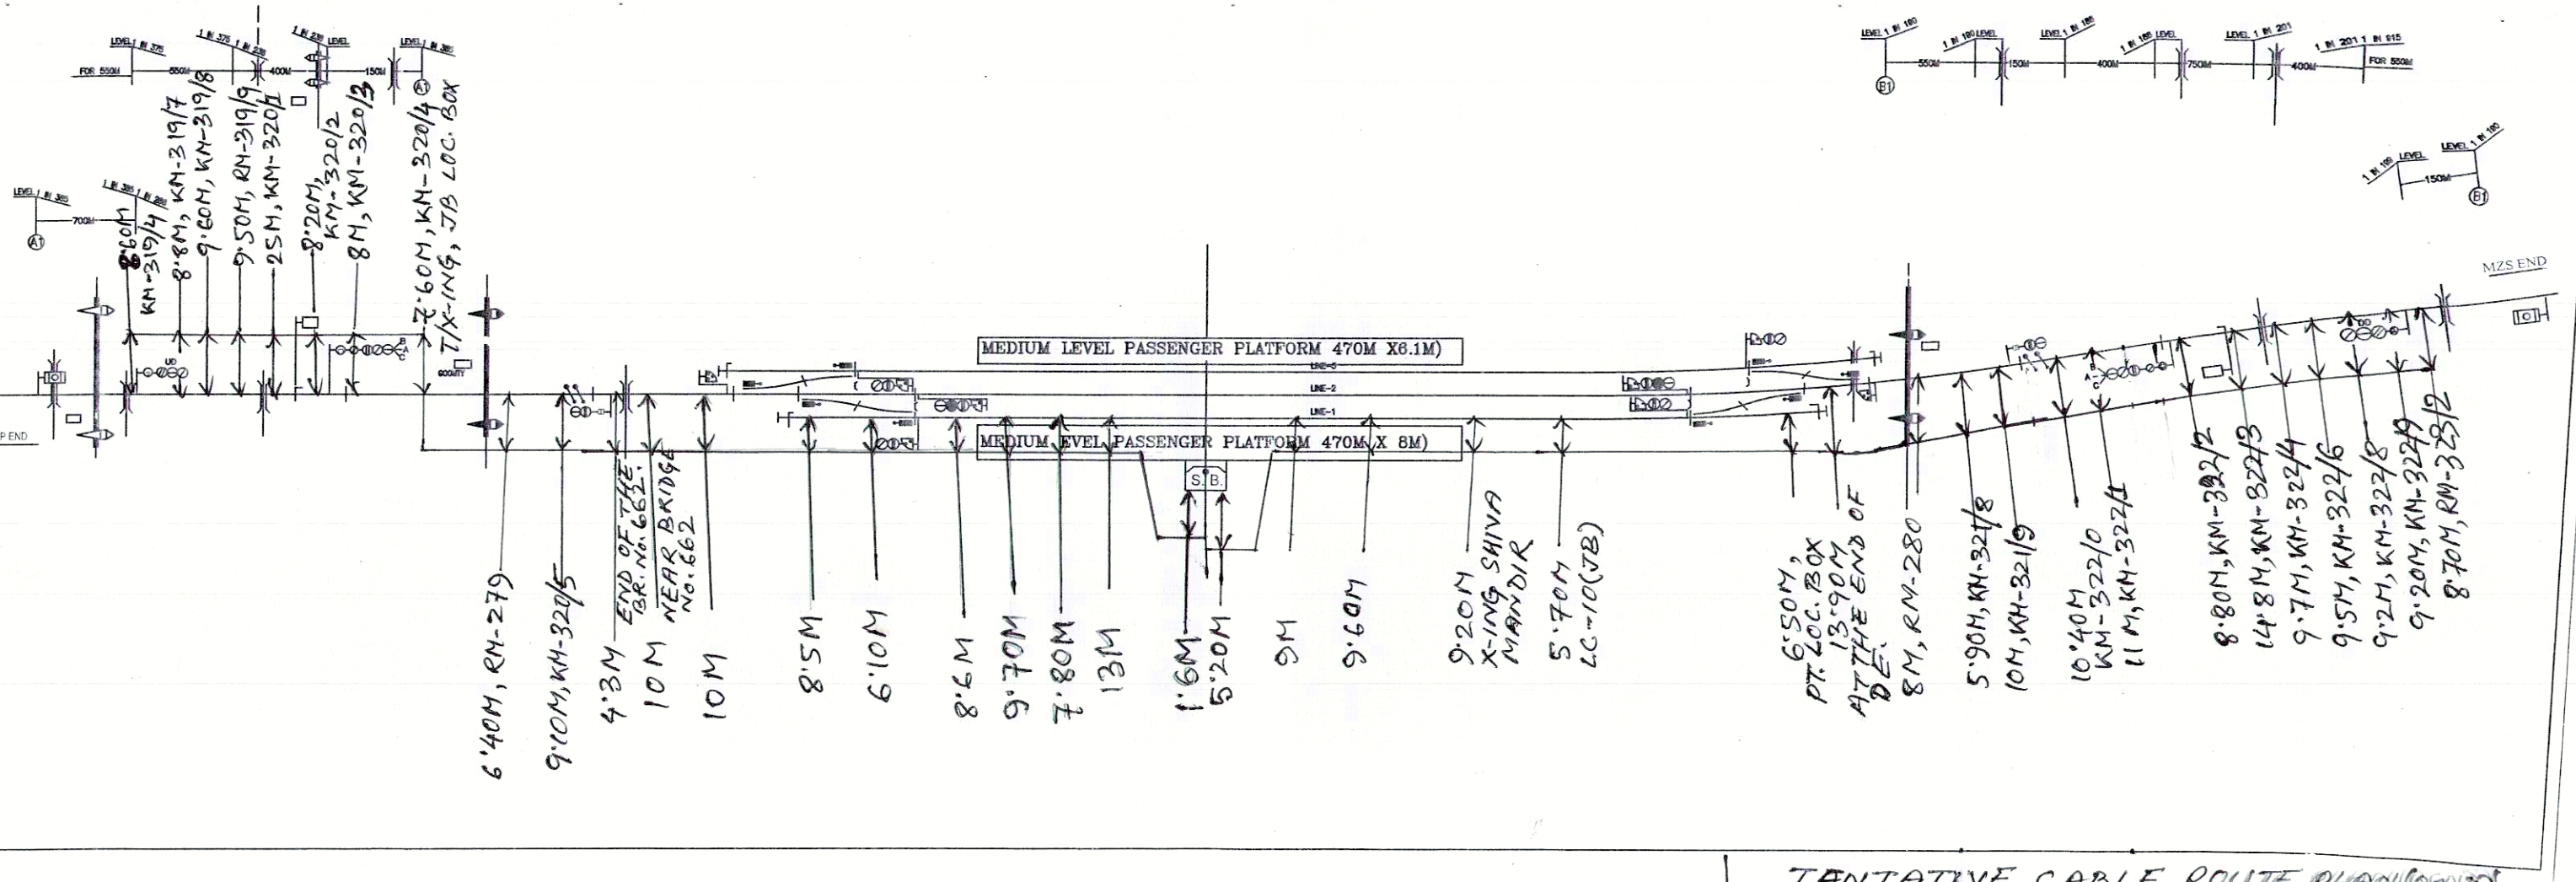

NOTE:-(1) ALL DIMENSION ARE IN METRE.

(2) DIMENSIONS ARE TAKEN FROM TRACK CENTRE OF L/NO.1, DEAD END LINE AND MAIN LINE.

TENTATIVE CABLE ROUTE PLAN (LOCAL) (USING CABLE ROUTE TRACER).

Shaw Jhurry 29/04/2022	Bhatnagar 29/04/2022		
Sr. Tech/SIG/NLP	SSE/SIG/NLP		