KALIAGANJ STATION

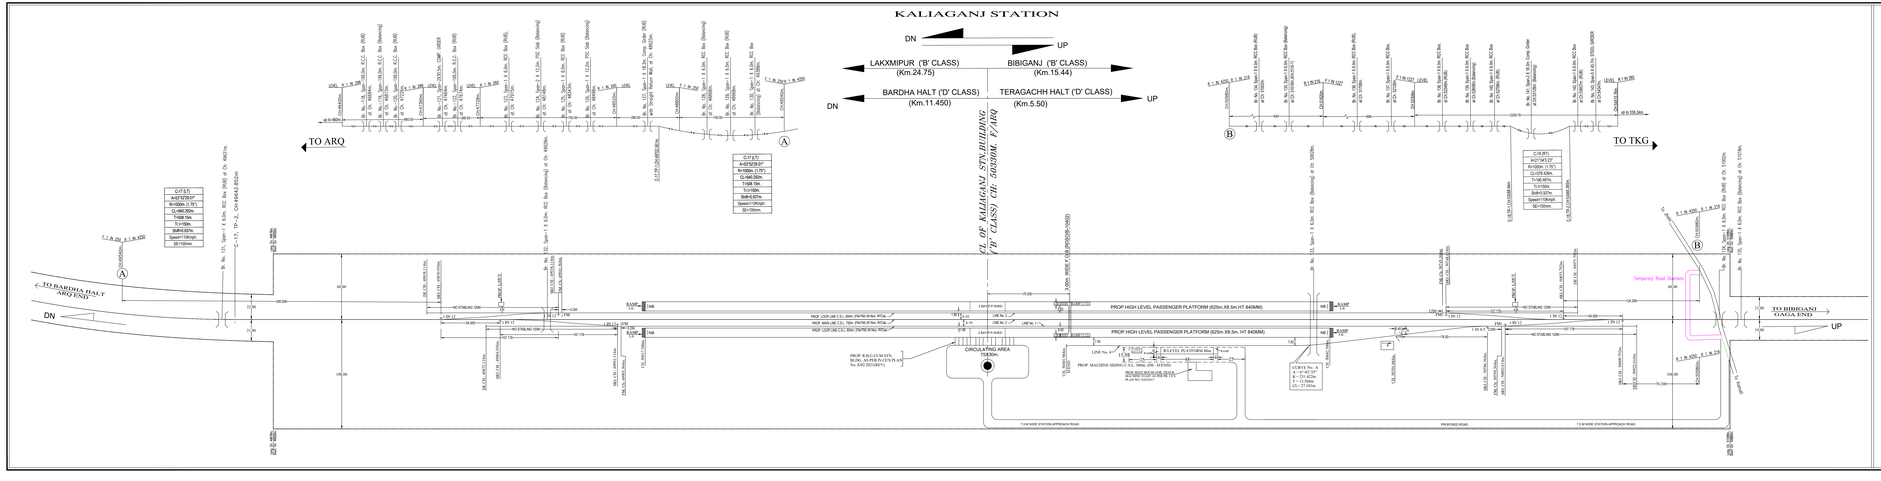

Signature Block		
CPDE	YOGESH VERMA	Digitally signed by YOGESH VERMA Date: 2022.05.24 18:05:22 +05'30'
CSTE	MASOOD ALAM	Digitally signed by MASOOD ALAM Date: 2022.05.17 08:25:15 +05'30'
CTPM	RASHMI GAUTAM	Digitally signed by RASHMI GAUTAM Date: 2022.05.17 08:25:15 +05'30'
PGTPMG/ STN/ W-II	TAPAS SUTRADHAR	Digitally signed by TAPAS SUTRADHAR Date: 2022.05.17 08:25:15 +05'30'
KJR-DRM	DEVENDU KUMAR CHOUDHURY	Digitally signed by DEVENDU KUMAR CHOUDHURY Date: 2022.05.19 08:17:43 +05'30'
KJR-SRDEN-C	SAJEEM LING KAMEI	Digitally signed by SAJEEM LING KAMEI Date: 2022.05.19 08:17:43 +05'30'
DCM-C-KJR	PRASANTA KUMAR PURCHAIT	PRASANTA KUMAR PURCHAIT Date: 2022.05.19 08:17:43 +05'30'
KJR-SRDEN	MEETHA LAL MEENA	Digitally signed by MEETHA LAL MEENA Date: 2022.06.21 12:56:41 +05'30'
KJR-SRDEM	ANOOP SINGH	Digitally signed by ANOOP SINGH Date: 2022.06.21 10:04:42 +05'30'
KJR-SRDEE-TRD	DEBJIT MEKA	Digitally signed by DEBJIT MEKA Date: 2022.06.21 08:40:12 +05'30'
KJR-SRDEE-GN	SANJEEV PUSHKAR	Digitally signed by SANJEEV PUSHKAR Date: 2022.06.22 08:40:12 +05'30'
KJR-DEN-U	MD NIZAM	Digitally signed by MD NIZAM Date: 2022.06.21 08:40:12 +05'30'
CSTE-C-MG-I	UMESH KUMAR	Digitally signed by UMESH KUMAR Date: 2022.06.24 14:40:14 +05'30'
CEE-C-MG-I	SANJAY NAYYAR	Digitally signed by SANJAY NAYYAR Date: 2022.06.24 14:40:14 +05'30'
DY.CSTE-C-PL	UTPAL KALITA	Digitally signed by UTPAL KALITA Date: 2022.06.24 15:41:05 +05'30'
DEPUTY CE/ CONSTRUCTION-I	DEEPAK KUMAR GUPTA	Digitally signed by DEEPAK KUMAR GUPTA Date: 2022.06.24 15:41:05 +05'30'
CE-CON-3-MG-I	JITENDRA PAL SINGH	Digitally signed by JITENDRA PAL SINGH Date: 2022.06.24 12:17:10 +05'30'
DY.CON-C-MG-I	PREMENDU SUTRADHAR	Digitally signed by PREMENDU SUTRADHAR Date: 2022.06.24 12:20:46 +05'30'
DY.CE-C-PL-I	SAURABH KUMAR	Digitally signed by SAURABH KUMAR Date: 2022.06.24 12:21:46 +05'30'
AEEN-C-PL	ANINDYA SINHA	Digitally signed by ANINDYA SINHA Date: 2022.06.24 17:21:05 +05'30'
SRE-C-ORG-PL	Milan Kumar Dwari	Digitally signed by Milan Kumar Dwari Date: 2022.06.24 12:12:54 +05'30'
DY.CE-C-N/P	PINAKI SARKAR	Digitally signed by PINAKI SARKAR Date: 2022.06.24 12:12:54 +05'30'
DY.CE/TC-C-N/P	Palu Kumar Dhika	Digitally signed by Palu Kumar Dhika Date: 2022.06.24 12:12:54 +05'30'
DY.CE-C-KJR	JEETENDRA KUMAR	Digitally signed by JEETENDRA KUMAR Date: 2022.06.24 08:08:19 +05'30'
AEEN-C-KJR	ABHAY KUMAR	Digitally signed by ABHAY KUMAR Date: 2022.06.24 08:08:19 +05'30'
SRE-C-W-KJR	Tinku Kumar	Digitally signed by Tinku Kumar Date: 2022.06.22 10:07:08 +05'30'
JE-C-ORG-KJR	RAJESH KUMAR	Digitally signed by RAJESH KUMAR Date: 2022.06.22 10:02:16 +05'30'

LEGENDS:-

1. PROPOSED LINE SHOWN AS
2. DISMANTLE WORKS SHOWN AS
3. PROP LAND BOUNDARY SHOWN AS
3. TEMPORARY ROAD DIVERSION SHOWN AS

AUTHORITY OF WORK : PINK BOOK ITEM NO : 06
(YEAR 2019-2020)
: PLAN HEAD -11

NOTE:-

1. ALL DIMENSIONS ARE IN METRE UNLESS OTHERWISE STATED
2. ALL POINTS & CROSSINGS ARE 1 IN 12/12, UNLESS OTHERWISE STATED
3. THE GAUGE SHOWN IS 1676 MM
4. THE TURNOUTS SHOWN ON THIS PLAN AS PER APPROVED PROJECT SHEET
5. PKC SLEEPER (WITH UPLANDS) SHOULD BE PROVIDED UPTO 60M. FROM FACING POINTS ON EITHER SIDE INCLUDING OVER SHOOT PORTION, POINT ZONES & MOTIVING LINES FOR TRACK CIRCUITING.
6. PROPOSED TRACK CENTRE SHOWN ON THIS PLAN WILL BE PROVIDED AS PER RB LETTER No. 2016/Mi/Mi/0/0/ B-16/Alt.B/16
7. STATION NAME BOARD AND URWAL TO BE PROVIDED AT NORTH END OF THE PLATFORM
8. LOCATION HUT MIRRIMA ON DISTANCE FROM CL OF TRACK 5.00 M
9. SITE FOR LOCATION HUT TO BE JOINTLY DECIDED BY ENGINEERING AND S&T DEPTT.
10. ALL DIMENSIONS SHOWN ON THIS PLAN ARE TO BE CHECKED ON SITE BY STATION BUILDING/ETC TO BE CONSTRUCTED AS PER DRG NO.W2/0/0/ 0/0/1.
11. LENGTH OF WAGON BOXE 19.42m. TAKEN FOR CALCULATING THE WAGON CAPACITY OF YARD. ALL OTHER DIMENSIONS ARE 19.0m.
12. SUITABLE RAMP TO BE PROVIDED IN THE OTHER SIDE OF PLATFORM.
13. FOR DRAINING OUT OF WATER, SUITABLE DRAINAGE SYSTEM TO BE PROVIDED.
14. PROPOSED PLATFORM TO BE KEPT AT THE MINIMUM VERTICAL CLEARANCE ABOVE RAIL LEVEL FOR E.M. SHUNTING MUST 2.0m.
15. THE MINIMUM HORIZONTAL DISTANCE FROM THE CENTRAL LINE OF TRACK TO EDGE OF THE P.F. SHALL BE 1.75M ON STRAIGHT AND 1.75M ON CURVED AT A MINIMUM HEIGHT OF 8.5M. ABOVE RAIL LEVEL.
16. RULING GRADIENT IS 1 IN 200 (L)
17. MAXIMUM SPEED FOR SECTION 110KMPH.
18. PROPOSED PLATFORM TO BE PROVIDED WITH TACTILE INDICATION.
19. LOCATION FOR LED TRAVEL PLAN SHOULD BE DECIDED JOINTLY BY ENGINEERING DEPARTMENT AND TRAFFIC DEPARTMENT.
20. BRIDGE MAST FOUNDATION TO BE CONSTRUCTED BY ENGINEERING DEPARTMENT (CON) AT EVERY FIEDS OF ALL NEWLY CONSTRUCTED BRIDGE.

PLAN NO - CE/Y/19/2022

PLAN NO.- DY. CE / CON / KIR / ARR-GAGA / Y / 07/ 2021

NORTHEAST FRONTIER RAILWAY
(CONSTRUCTION)

CONTRACTOR : PIONEER BUILDTECH
PIONEER BUILDTECH PRIVATE LIMITED
(ISO 9001:2015 CERTIFIED COMPANY)

PROJECT : ARARIYA - GALGALIA NEW BG LINE PROJECT

TITLE : KALIAGANJ STN. YARD
("B" CLASS STATION), "NSG-5" CATEGORY

SHEET No. 01 OF 01 | SCALE : 1 : 1000 | REV.- 00 | DATE :

© PIONEER BUILDTECH PRIVATE LIMITED
ALL RIGHTS ARE RESERVED