ARARIYA COURT STATION

LEVEL CROSSING ABSTRACT

SN.	LEVEL CROSSING NO.	LOCATION	EXIST. /PROP	CLASS	CATEGORY	TVU	CENSUS YEAR/DATE	BETN. STATION	INTERLOCKED /NON INTERLOCKED	REMARK
1.	KJ-41	62/4-5	EXISTING	'C' (ENGG.)	MANNED	1920	DECEMBER /2021	KSY - ARR	NON INTERLOCKED	TO BE RETAINED
2.	KJ-42	64/7-8	EXISTING	'C' (ENGG.)	MANNED	223	DECEMBER /2021	KSY - ARR	NON INTERLOCKED	TO BE RETAINED
3.	KJ-43	66/2-3	EXISTING	'A' (ENGG.)	MANNED	33936	DECEMBER /2021	ARQ - ARR	NON INTERLOCKED	TO BE RETAINED
4.	KJ-44	67/9-0	EXISTING	'C' (ENGG.)	MANNED	3131	DECEMBER /2021	ARQ - ARR	NON INTERLOCKED	TO BE RETAINED

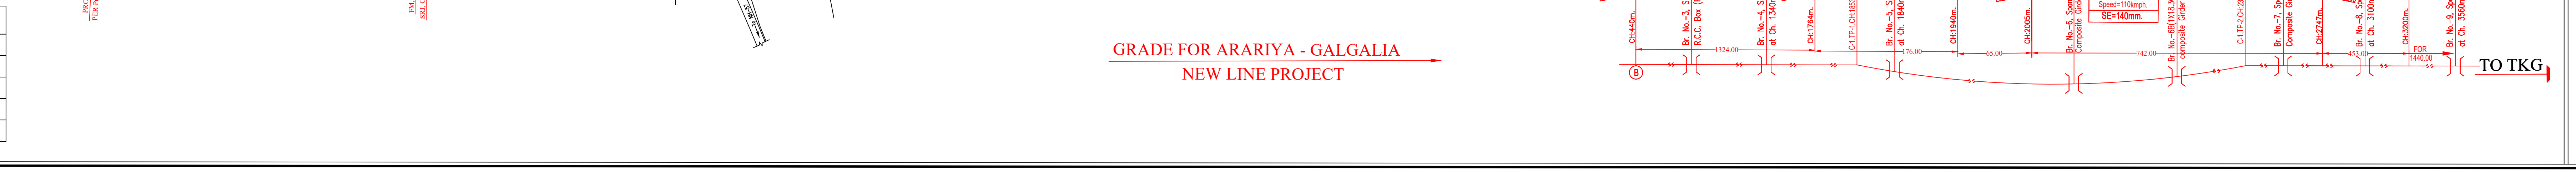

Signature block	
CPDE	YOGESH VERMA Digitally signed by YOGESH VERMA Date: 2022.05.24 18:58:03 +05'30'
HQ-CSTE-PL	MASOOD ALAM Digitally signed by MASOOD ALAM Date: 2022.05.23 18:28:11 +05'30'
CTPM	RASHMI GAUTAM Digitally signed by RASHMI GAUTAM Date: 2022.05.23 16:04:04 +05'30'
HQ-ENGG-XEN -W-II	TAPAS SUTRADHAR Digitally signed by TAPAS SUTRADHAR Date: 2022.05.20 13:09:39 +05'30'
KIR-DRM	SUVENDU KUMAR CHOUDHURY Digitally signed by SUVENDU KUMAR CHOUDHURY Date:2022.04.19 04:34:44 +05'30'
KIR-SRDEN-C	SAHEMLUNG KAMEI Digitally signed by SAHEMLUNG KAMEI Date:2022.04.10 12:01:14 +05'30'
KIR-SRDCM	AMAR MOHAN THAKUR Digitally signed by AMAR MOHAN THAKUR Date:2022.04.12 12:16:14 +05'30'
KIR-SRDSTE	MEETHA LAL MEENA Digitally signed by MEETHA LAL MEENA Date:2022.03.31 01:37:21 +05'30'
KIR-SRDOM	PRASHANTKUMAR PURUSHOTTAM GAJBHIYE Digitally signed by PRASHANTKUMAR PURUSHOTTAM GAJBHIYE Date:2022.03.30 05:49:10 +05'30'
KIR-SRDEE-TRD	DEBJIT MISRA Digitally signed by DEBJIT MISRA Date:2022.03.31 11:59:57 +05'30'
KIR-SRDEE-GN	SANJEEV PUSHKAR Digitally signed by SANJEEV PUSHKAR Date:2022.03.31 11:59:42 +05'30'
KIR-DEN-2	MD SAMUEL Digitally signed by MD SAMUEL Date:2022.04.05 04:08:14 +05'30'
CSTE-C-2-MLG	UMESH KUMAR Digitally signed by UMESH KUMAR Date:2022.03.02 05:15:14 +05'30'
CEE-C-MLG	SANJAY NAYYAR Digitally signed by SANJAY NAYYAR Date:2022.03.04 04:59:07 +05'30'
DY CSTE-C-PL	UTPAL KALITA Digitally signed by UTPAL KALITA Date:2022.03.02 04:16:34 +05'30'
DYCEE-C-RE (HQ)-MLG	DEEPAK KUMAR GUPTA Digitally signed by DEEPAK KUMAR GUPTA Date:2022.03.02 04:13:50 +05'30'
CE-CON-3-MLG	JITENDRA PAL SINGH Digitally signed by JITENDRA PAL SINGH Date:2022.01.06 01:42:26 +05'30'
STM-C-MLG	SUBRATA CHAKRABORTY Digitally signed by SUBRATA CHAKRABORTY Date:2022.03.02 05:55:46 +05'30'
DYCE-C-PL-1	SAURABH KUMAR Digitally signed by SAURABH KUMAR Date:2022.01.05 12:32:55 +05'30'
AXEN-C-PL	ANINDITA SINHA Digitally signed by ANINDITA SINHA Date:2022.01.05 12:22:24 +05'30'
SSE-C-DRG-PL	SURAJ PRAKASH MARATHA Digitally signed by SURAJ PRAKASH MARATHA Date:2022.01.05 12:13:43 +05'30'
DYCEE-C-NJP	PINAKI SARKAR Digitally signed by PINAKI SARKAR Date:2021.08.31 05:24:31 +05'30'
DYCSTE-C-NJP	Pulin Kumar Deka Digitally signed by Pulin Kumar Deka Date:2021.09.29 11:07:33 +05'30'
DYCE-C-KIR	JEETENDRA KUMAR Digitally signed by JEETENDRA KUMAR Date:2021.08.24 06:29:22 +05'30'
AXEN-C-KIR	ABHAY KUMAR THAKUR Digitally signed by ABHAY KUMAR THAKUR Date:2021.08.22 02:08:46 +05'30'
SSE-C-W-KIR	Tinku Kumar Digitally signed by Tinku Kumar Date:2021.08.22 01:56:37 +05'30'
JE-C-DRG-KIR	RAJESH KUMAR Digitally signed by RAJESH KUMAR Date:2021.08.22 01:45:44 +05'30'

LEGENDS:-

1. EX. LINE SHOWN AS
2. PROPOSED LINE SHOWN AS
3. DISMANTLE WORKS SHOWN AS
4. EX LAND BOUNDARY SHOWN AS
5. PROP LAND BOUNDARY SHOWN AS

AUTHORITY OF WORK : PINK BOOK ITEM NO : 06
(YEAR 2019-2020)
: PLAN HEAD -11

NOTE:-

1. ALL DIMENSION S ARE IN METRES EXCEPT OTHERWISE STATED.
2. PSC SLEEPER WITH GFN LINER SHOULD BE PROVIDED FOR TRACK CIRCUITED PORTION ON EITHER SIDE INCLUDING OVERSHOOT PORTION, POINT ZONE, BRIDGES AND BERTHING LINE.
3. THE GRADIENT SHOWN IN THIS PLAN AS PER APPROVED PROJECT SHEET
4. THIS PLAN IS BASED ON PRCE'S PLAN No. CE/Y/37/07 & SITE SURVEY.
5. STATION NAME BOARD AND URINAL TO BE PROVIDED AT BOTH END OF THE PLATFORM.
6. PASSENGER AMENITIES AT THE STATION WILL BE PROVIDED AS PER RB LETTER No. 2018/LM(PA)/03/06 Dt. 09-04-2018
7. RBG ROOM & L/HUT AS PER PRCE'S PLAN NO. S/02/2021(R)
8. LOCATION HUT MINIMUM Ver. DISTANCE FROM C/L OF TRACK 6.00 M.
9. SITE FOR LOCATION HUT TO BE JOINTLY DECIDED BY ENGINEERING AND S&T DEPARTMENT.
10. LENGTH OF WAGON (BCN) 15.429m. TAKEN FOR CALCULATING THE WAGON CAPACITY OF LINE AS PER W.T.T-92 VIDE PAGE IX.
11. SUITABLE RAMP TO BE PROVIDED IN THE EITHER SIDE OF PLATFORM
12. FOR DRAINING OUT OF WATER SUITABLE DRAINAGE SYSTEM TO BE PROVIDED .
13. AS PER RAILWAY BOARD GUIDE LINE THE MINIMUM VERTICAL CLEARANCE ABOVE RAIL LEVEL FOR F.O.B. SHOULD BE KEPT 6.25m.
14. THE MINIMUM HORIZONTAL DISTANCE FROM THE CENTRAL LINE OF TRACK TO EDGE OF THE P.P. SHELTER SHOULD BE 1.60m OR ABOVE AT A MINIMUM HEIGHT OF 4.61m ABOVE RAIL LEVEL
15. EXISTING GRADIENT, BRIDGE NUMBER ETC. SHOWN IN THIS PLAN AS PER COMPLETION PROJECT SHEET.
16. LOCATION FOR ELECTRICAL SUB-STATION WILL BE DECIDED JOINTLY BY ENGINEERING DEPARTMENT AND ELECTRICAL DEPARTMENT.
17. PROVISION OF ELECTRICAL PANEL ROOM & DG ROOM AS PER Pr.CE'S PLAN NO. S/02/2021(R)
18. BRIDGE MAST FOUNDATION TO BE CONSTRUCTED BY ENGINEERING (CON) AT EVERY PIERS OF ALL NEWLY CONSTRUCTED BRIDGE .
19. LC NO. KJ-43 SHALL BE REMAIN LEVEL CROSSING INSTEAD OF PROP.BR NO. 1 (ROB)
20. PROVISION OF M/C SIDING TO BE AS PER CE/TMC/NFR's L/NO. W/235/SIDING/TMC DT. 28.04.2020 & ALL FACILITY TO BE PROVIDED AS PER RAILWAY BOARD LETTER NO. 2007/TRACK-III/TK/24/VOL.3 DT. 28.10.2018, 2018/TRACK-III/TK DT. 31.10.2018 AND CTE/MLG'S L/NO. W/235/SIDING/TMC, DT. 20.11.2018

PLAN NO- CE/Y/21/2022

~~PLAN NO.- DY. CE / CON / KIR / ARR-GAGA / Y /01/ 2021~~

NORTHEAST FRONTIER RAILWAY
(CONSTRUCTION)

CONTRACTOR: PIONEER SURVEYORS
CONTRACTORS, SURVEYORS AND GEO-TECHNICAL ENGINEERS
"PIONEER TOWER" Premises No. 20-085, Street No. 85, Opppsite Tank No. 2, 1 st Floor AA-I , Block-AB, New Town(J.B.Nagar) , Rajarhat , Kolkata-7000156 , Fax: 033 27062380 Ph. : 033-6454-6664 , 033-6455-4201, email : pion_420104@bsnl.in , survey02@vsnl.net
ISO 9001:2008 QMS/JAS-C1391/0032
JAS-ANZ

PROJECT: ARARIYA - GALGALIA NEW BG LINE PROJECT

TITLE : ARARIYA COURT STN. YARD
(PROP."B" CLASS STATION), "NSG-5" CATEGORY
("D" CLASS STATION),

SHEET SIZE : SPL	SHEET NO. : 01 OF 08	SCALE : 1 : 1000	REV:- 00	DATE SEP, 2021