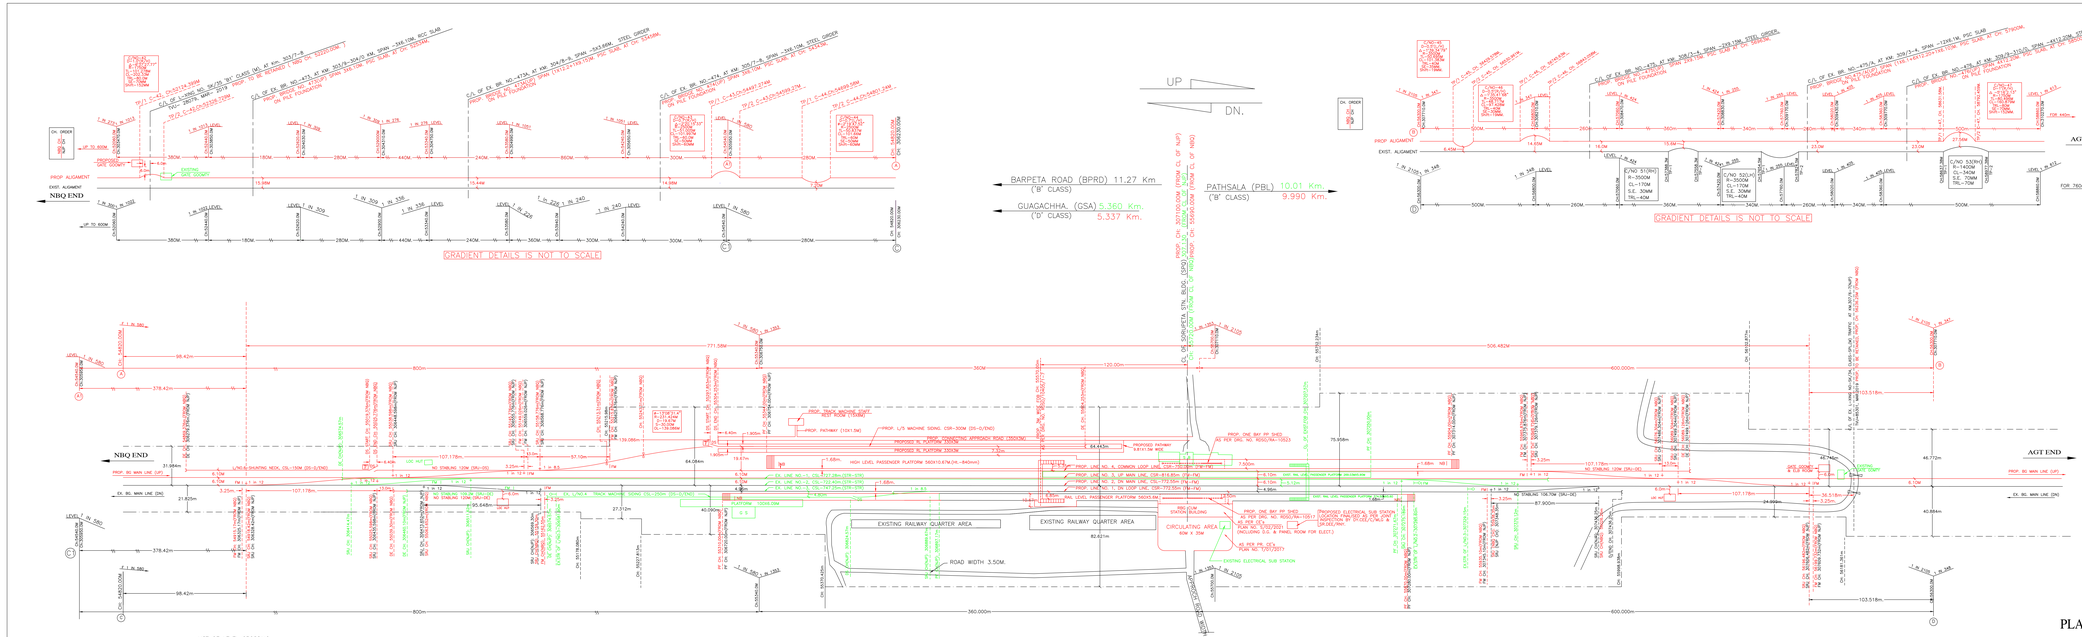

LIST OF LEVEL CROSSING

LC GATE NO.	CLASS	M/UM	YEAR OF CENSUS	TRAFFIC/ENGG.	BETWEEN STN.	CHAINAGE		CONTROLING STN.	REMARKS
						FROM NBQ	FROM NJP		
SK-35	"B1"	MANED	28079	MAR. 2019	ENGINEERING	BPRD-SPQ	Dn. 52220.00M	KM.303/6-7	SPQ	PROP. TO BE RETAINED
SK-34	"SPL"	MANED	85301	MAR. 2019	TRAFFIC	SPQ- PBL	Dn. 56200.00M	KM.307/6-7	SPQ	PROP. TO BE RETAINED

LEGENDS:-

1. EXISTING WORKS SHOWN AS
2. PROPOSED WORKS SHOWN AS
3. DISMANTLING WORKS SHOWN AS
4. LAND BOUNDARY SHOWN AS

NOTE:-

1. All DIMENSIONS ARE IN METER UNLESS OTHERWISE STATED.
2. ALL POINTS & CROSSING ARE 1 IN 12(52). UNLESS OTHERWISE STATED.
3. THIS PLAN IS BASED ON CE'S PLAN NO : CE/Y/01/2010 AND AS PER SITE SURVEY.
4. LOCATION HUT AS PER CE's PLAN NO. 5/01/2016.
5. PSC SLEEPER (WITH GFN LINER) SHOULD BE PROVIDED UPTO 400m. FROM FACING POINTS ON EITHER SIDE INCLUDING OVER SWOT PORTION, POINT ZONES & BEFORE/AND LINES FOR TRACK CIRCUITING.
6. PASSENGER AMENITIES SHALL BE PROVIDED AS PER RLY. BD'S LETTER NO. 2018/LM(PH)/03/8 , DT. 9-4-18
7. PROP. STATION BUILDING AS PER CE's PLAN NO. 5/02/2021
8. FACILITIES FOR HANDICAPPED (LIKE RAMP,SIPS,TOILETS,BOOKING COUNTER ETC.) WILL BE PROVIDED AS PER LATEST CIRCULAR OF RAILWAY BOARD.
9. THE SECTIONAL RULING GRADIENT FOR DN. LINE 1 IN 150 (EXISTING) AND PROPOSED UP LINE 1 IN 200(2).
10. THIS WORK WAS SANCTIONED AS PER PINK BOOK ITEM NO. 33 OF 2019-20.
11. THE VERTICAL CLEARANCE OF PROPOSED FOB IS 4250MM FROM RAIL LEVEL AS PER RLY. BD'S LETTER NO. 2011/CD(X/SG)/ROD/LT(C)1/02, DT.21.10.2013.
12. THE HORIZONTAL DISTANCE BETWEEN CL OF TRACK TO THE EDGE OF THE PP SHED SHOULD BE MINIMUM OF 1050 MM.
13. PROP. LINE & EXISTING LINE WILL BE KEPT IN SAME LEVEL ON YARD UP TO 50m. AWAY FROM OUTER MOST SIG.
14. ALL L-VRG GATE WILL BE RETAINED . THERE WILL NOT BE ANY ROB AT PRESENT
15. PROPOSAL FOR RETENTION OF L-VRG ARE IN PROCESS. LCs RETENTIONS PREPARED UNDER JOINT INSPECTION WITH DIVISIONS OFFICIALS.
16. THE PROP. PLAN IS WITH REFERENCE TO EXISTING UNDER OPERATION SIG.s ARE INDICATED AS PER ACTUAL & WITH RESPECT TO CENTER LINE OF STATION BUILDING. WITH DISTANCE OF EXISTING SIG.S.
17. FACILITIES OF TRACK MACHINE SIDING SHALL BE PROVIDED AS PER RAILWAY BOARD'S L/NO. 2007/TRACK-III/TR-1/K. VOL-II, DT.10.08.2011.
18. BRIDGE MGT FOUNDATION TO BE CONSTRUCTED BY ENGINEERING DEPARTMENT AT EVERY PIERS OF ALL PROPOSED MAJOR BRIDGES FOR DOUBLING. THE DETAILS OF MGT FOUNDATION WILL BE SHOWN IN THE GAD OF MAJOR BRIDGES.

Signature block

CPDE	YOGESH VERMA Digitally signed by YOGESH VERMA Date: 2021.11.11 12:44:07 +05'30'
CTPM	RASHMI GAUTAM Digitally signed by RASHMI GAUTAM Date: 2021.11.16 18:11:38 +05'30'
HQ-ENGG-XEN-IR	TAPAS SUTRADHAR Digitally signed by TAPAS SUTRADHAR Date: 2021.11.17 9:46:24 +05'30'
RNY-DRM	VIJAY KUMAR SRIVASTAVA Digitally signed by VIJAY KUMAR SRIVASTAVA Date: 2021.11.17 12:08:22 +05'30'
RNY-SRDEN-C	TAPAN KUMAR BISWAS Digitally signed by TAPAN KUMAR BISWAS Date: 2021.11.17 12:08:47 +05'30'
RNY-SRDCM	ASOKE KUMAR DEY Digitally signed by ASOKE KUMAR DEY Date: 2021.11.17 12:09:12 +05'30'
RNY-SRDSTE	MAY KUMAR MEENA Digitally signed by MAY KUMAR MEENA Date: 2021.08.03 , 08:30:01 , +05'30'
RNY-SRDOM	AMIT SINGH Digitally signed by AMIT SINGH Date: 2021.08.04 , 11:38:49 , +05'30'
RNY-SRDME	ASOKE SINHA Digitally signed by ASOKE SINHA Date: 2021.08.09 , 01:43:12 , +05'30'
RNY-SRDEE-I-TRD	PARIKAJ PAL Digitally signed by PARIKAJ PAL Date: 2021.08.09 , 01:44:08 , +05'30'
RNY-SRDEN-I	SANJAY SINGH Digitally signed by SANJAY SINGH Date: 2021.08.09 , 01:15:06 , +05'30'
CSTE-C-2-MLG	UMESH KUMAR SINGH Digitally signed by UMESH KUMAR Date: 2021.11.18 , 15:24:24 , +05'30'
CEE-C-MLG	V. UPADHYAYA Digitally signed by V. UPADHYAYA Date: 2021.11.18 , 15:34:30 , +05'30'
DY CSTE-C-PL	UTPAL KALITA Digitally signed by UTPAL KALITA Date: 2021.08.09 , 01:45:53 , +05'30'
DY.CEE-C-MLG	SATYJIT KUNDU Digitally signed by SATYJIT KUNDU Date: 2021.11.18 , 15:33:12 , +05'30'
CE-CON-4-MLG	KANCHAN SUTRADHAR Digitally signed by KANCHAN SUTRADHAR Date: 2021.11.18 , 15:45:00 , +05'30'
DY.CON-C-MLG	PREMENDU SUTRADHAR Digitally signed by PREMENDU SUTRADHAR Date: 2021.11.18 , 15:46:12 , +05'30'
DYCE-C-PL-1	JYOTISHEE MALAKAR Digitally signed by JYOTISHEE MALAKAR Date: 2021.11.18 , 15:28:37 , +05'30'
AXEN-C-PL	JYOTISHEE MALAKAR Digitally signed by JYOTISHEE MALAKAR Date: 2021.11.18 , 15:28:37 , +05'30'
SSE-C-DRG-PL	MOUSUMI DEUARI Digitally signed by MOUSUMI DEUARI Date: 2021.11.18 , 15:29:17 , +05'30'
DY.CSTE-C-APDJ	MALAYENDRA NATH BARMAN Digitally signed by MALAYENDRA NATH BARMAN Date: 2021.11.18 , 15:29:52 , +05'30'
C-APDJ-DYCE	VINEET SINGH TADAV Digitally signed by VINEET SINGH TADAV Date: 2021.11.18 , 15:30:29 , +05'30'
AXEN-C-BPRD	RANJEET KUMAR SINGH Digitally signed by RANJEET KUMAR SINGH Date: 2021.11.18 , 15:31:00 , +05'30'
JE-C-W-BPRD	ALOKE KUMAR DUTTA Digitally signed by ALOKE KUMAR DUTTA Date: 2021.11.18 , 15:31:32 , +05'30'
SSE-C-DRG	MANMATH KUMAR BISWAL Digitally signed by MANMATH KUMAR BISWAL Date: 2021.11.18 , 15:32:11 , +05'30'

~~PLAN NO. : DY. CE / CON / APDJ / N-A / Y /08/2020~~

PLAN NO. : CE/Y/26/2021

	NORTHEAST FRONTIER RAILWAY (CONSTRUCTION)
PROJECT	***NEW BONGAIGAON - AGTHORI BG DOUBLING PROJECT*** PINK BOOK ITEM NO. 33 OF 2019-20.
TITLE	PLAN SHOWING THE PROPOSED REMODELING OF **SORUPETA STATION YARD (SPQ)** " B " CLASS , " NSG-6 " CATEGORY SCALE : 1 cm. = 10m.