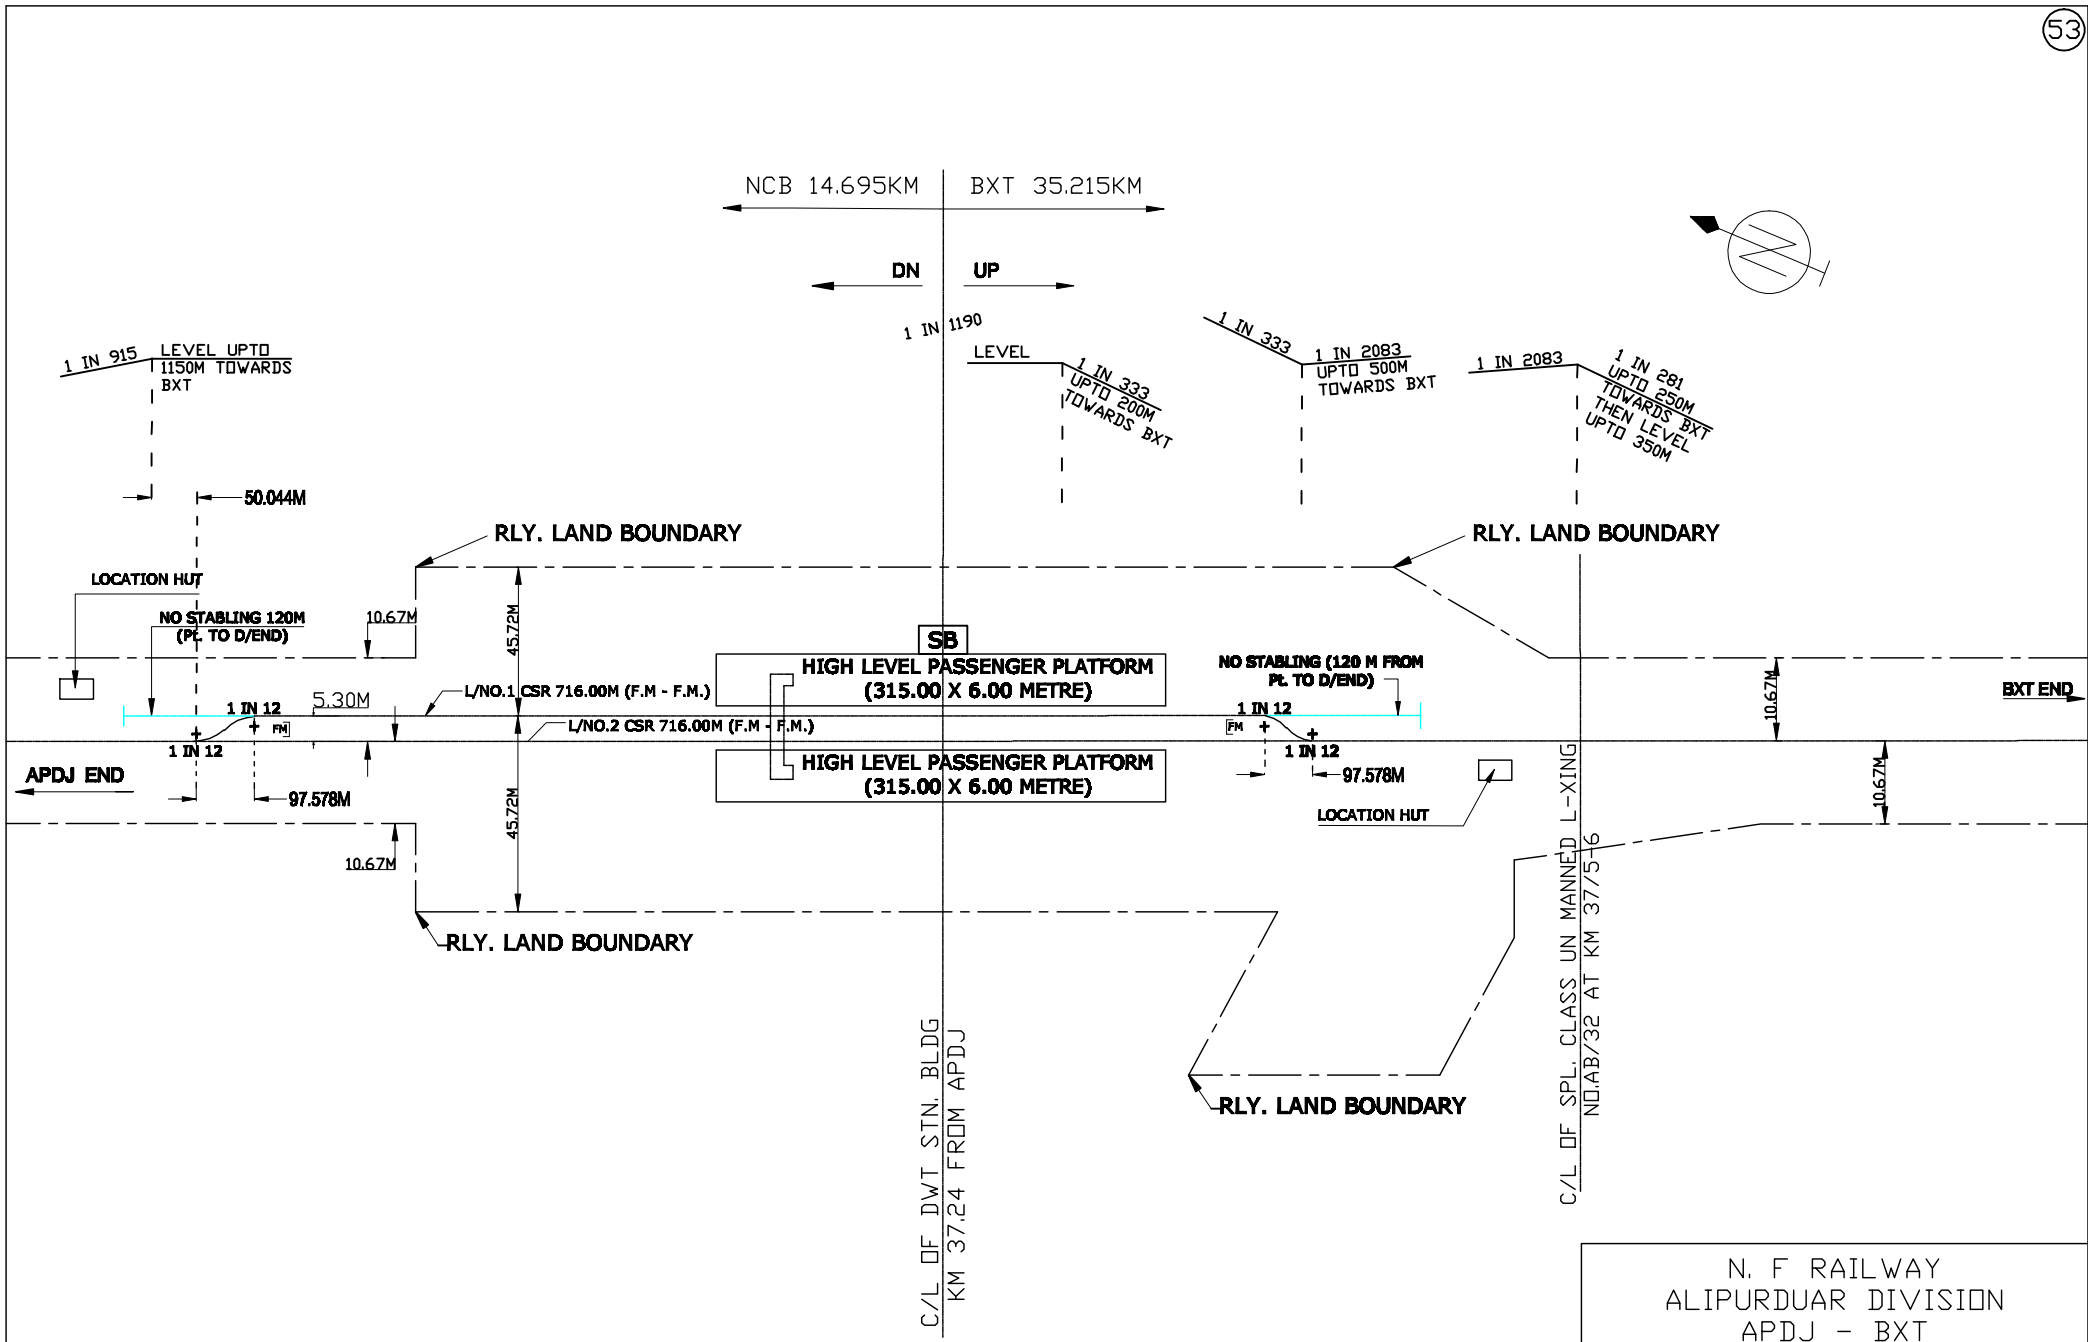

Sd/-
SSE/W/COB
N.F.RAILWAY

DEN/II/APDJ
N.F.RAILWAY

N. F RAILWAY
ALIPURDUAR DIVISION
APDJ - BXT
SEC
STATION YARD DIAGRAM OF
DEWANHAT
(NOT TO SCALE)