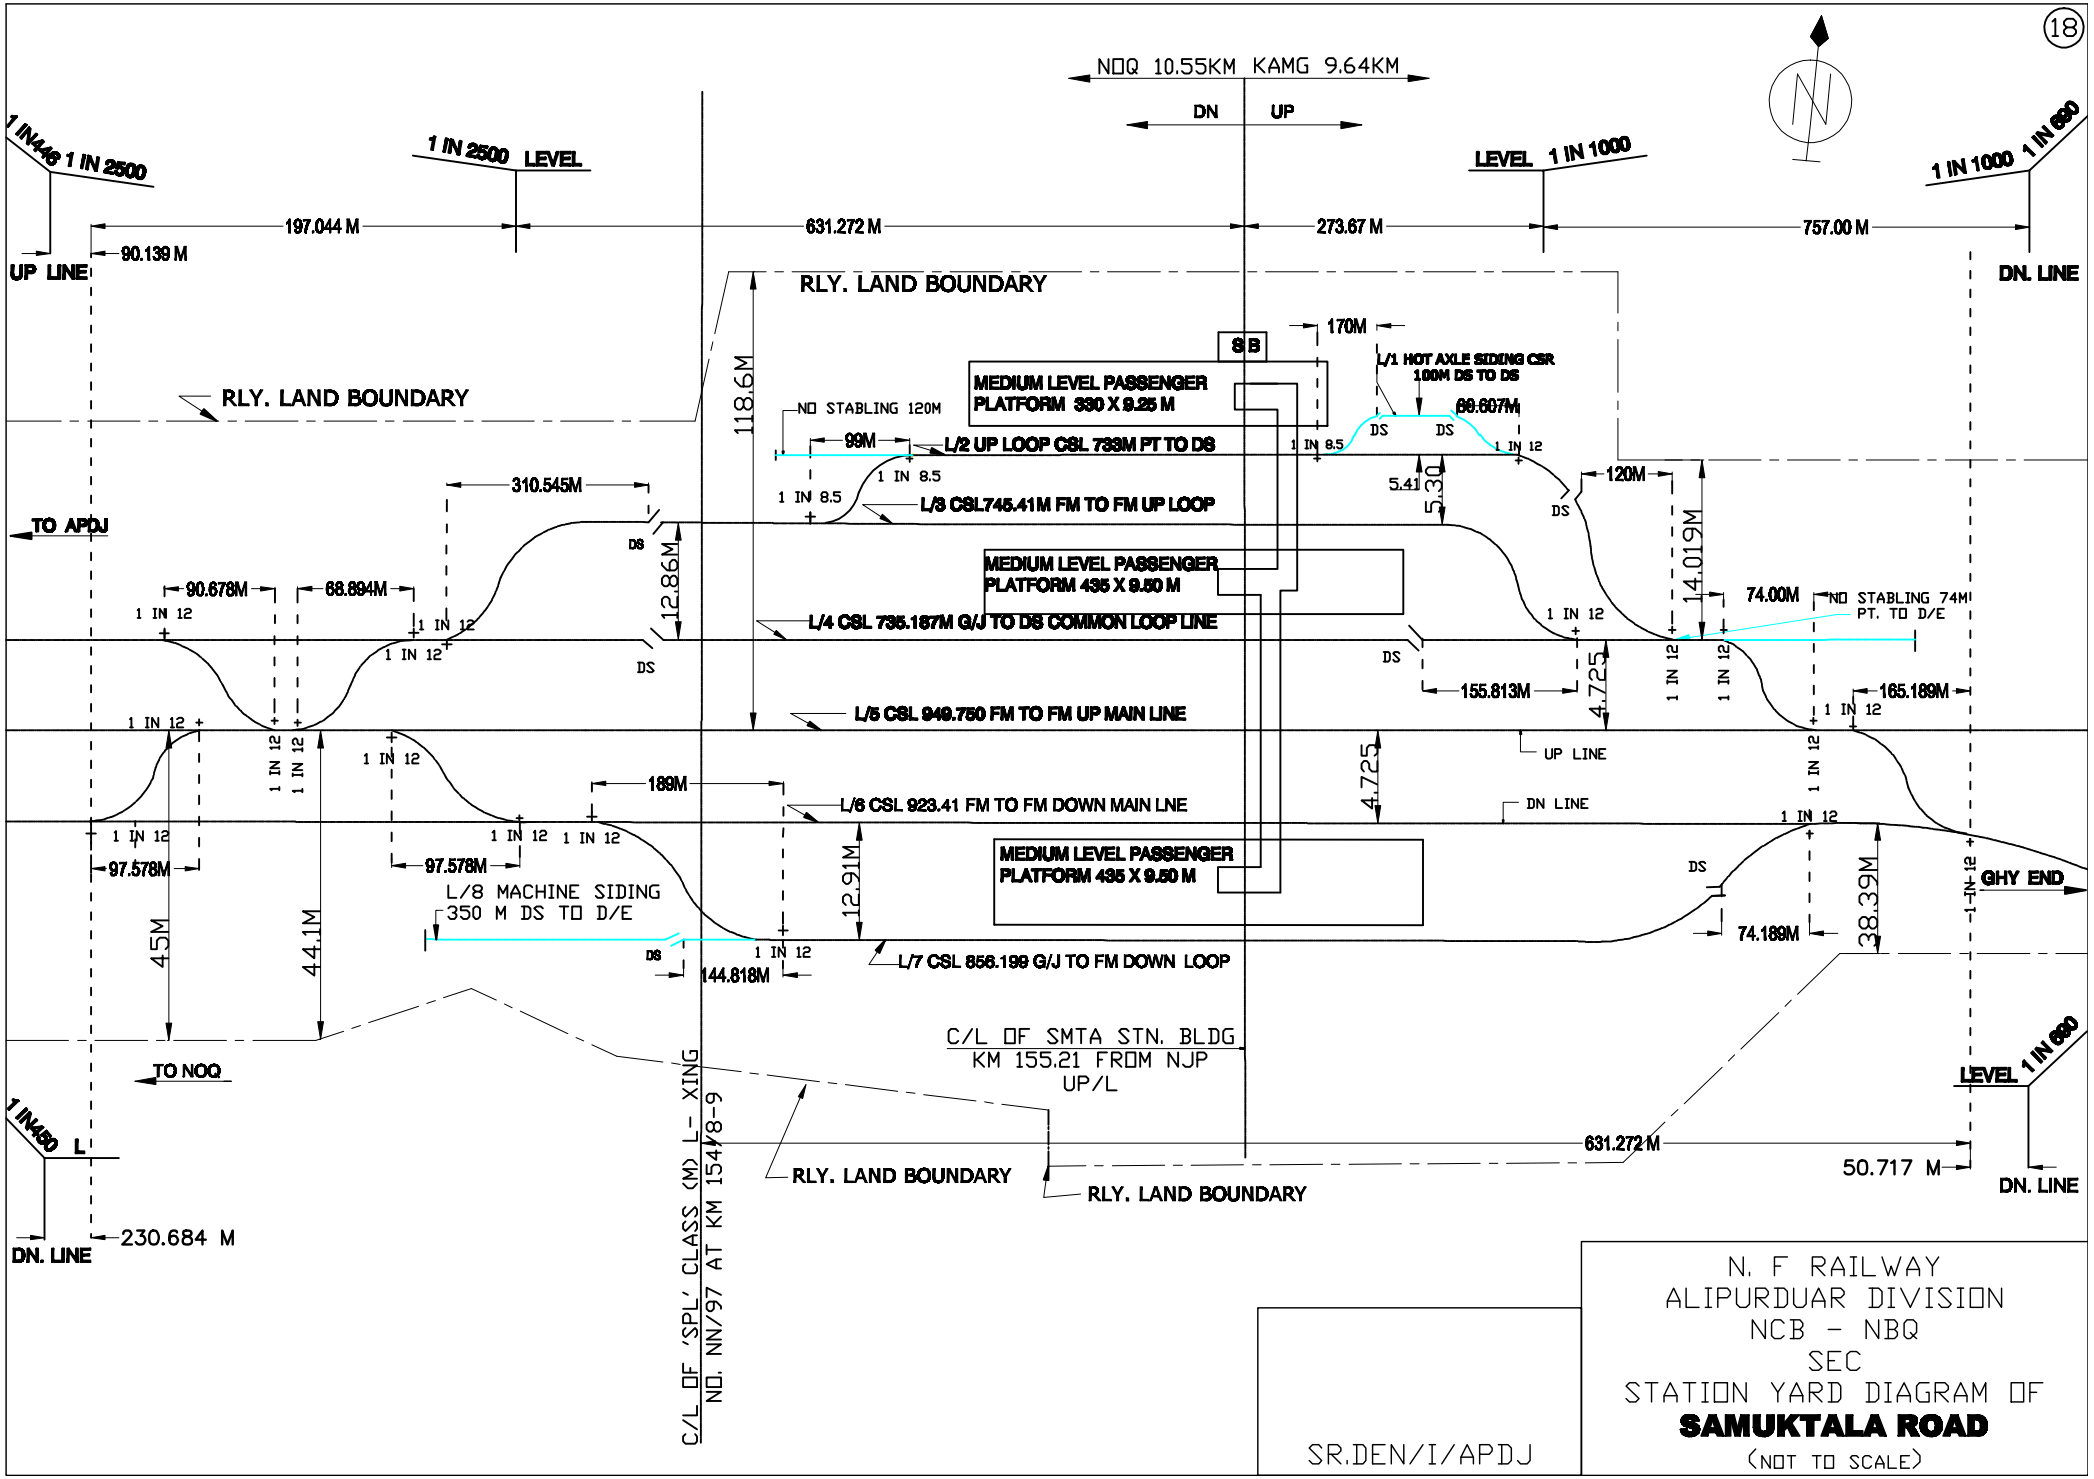


SR.DEN/I/APDJ

N. F RAILWAY
ALIPURDUAR DIVISION
NCB - NBQ
SEC
STATION YARD DIAGRAM OF
**SAMUKTALA ROAD**
(NOT TO SCALE)