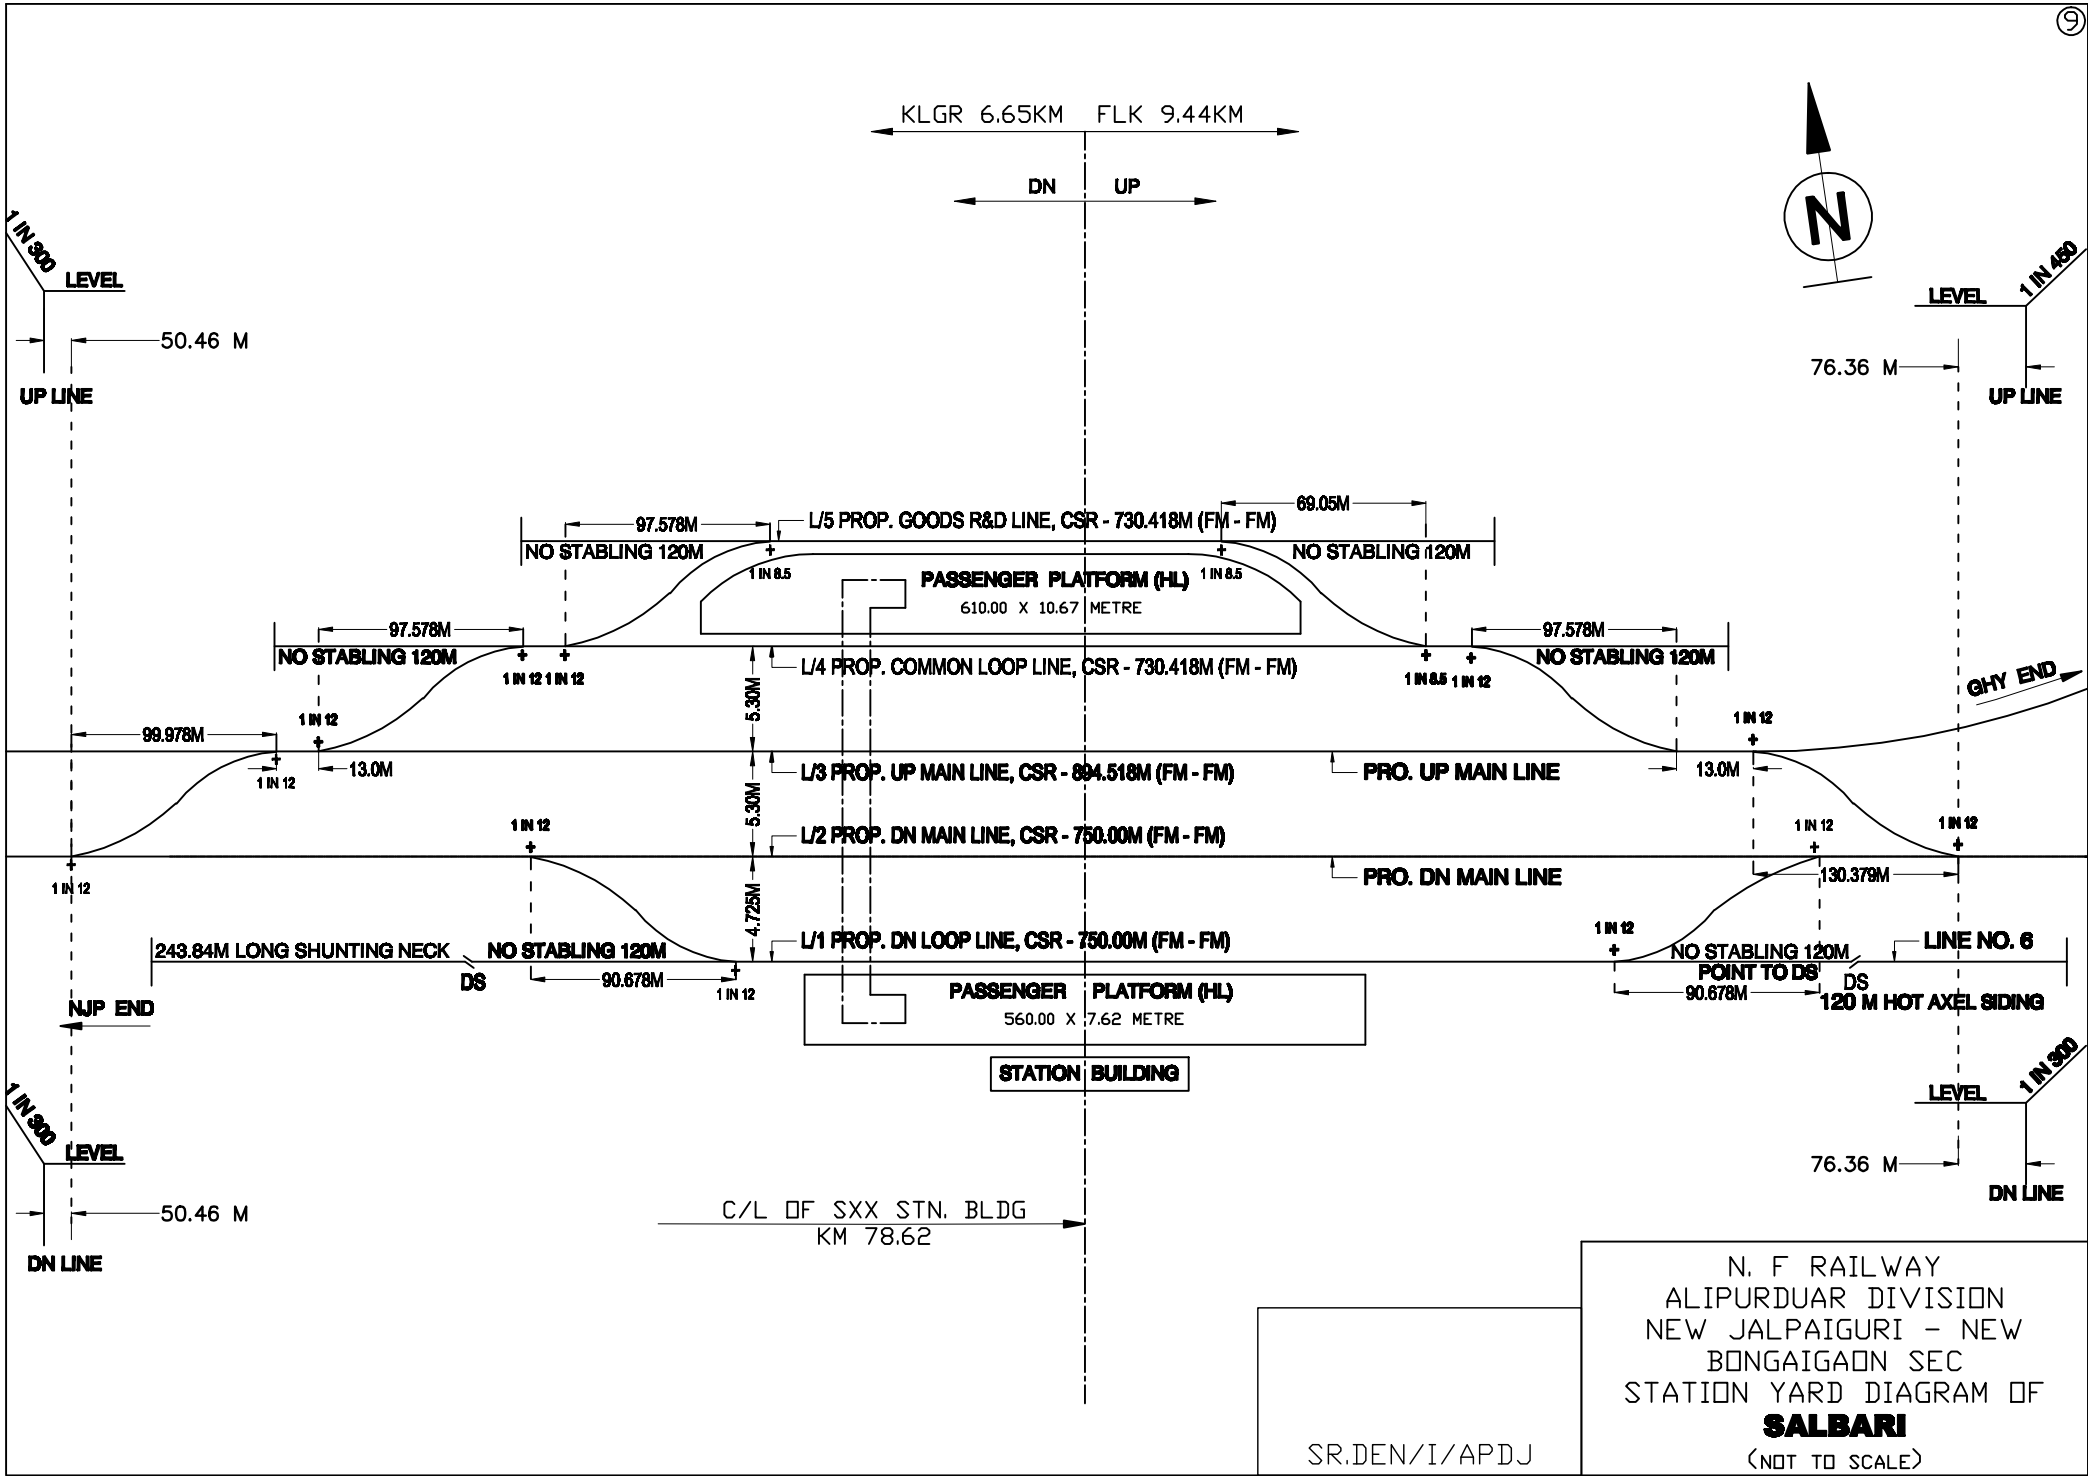

SR.DEN/I/APDJ

N. F RAILWAY
ALIPURDUAR DIVISION
NEW JALPAIGURI - NEW BONGAIGAON SEC
STATION YARD DIAGRAM OF
SALBARI
(NOT TO SCALE)