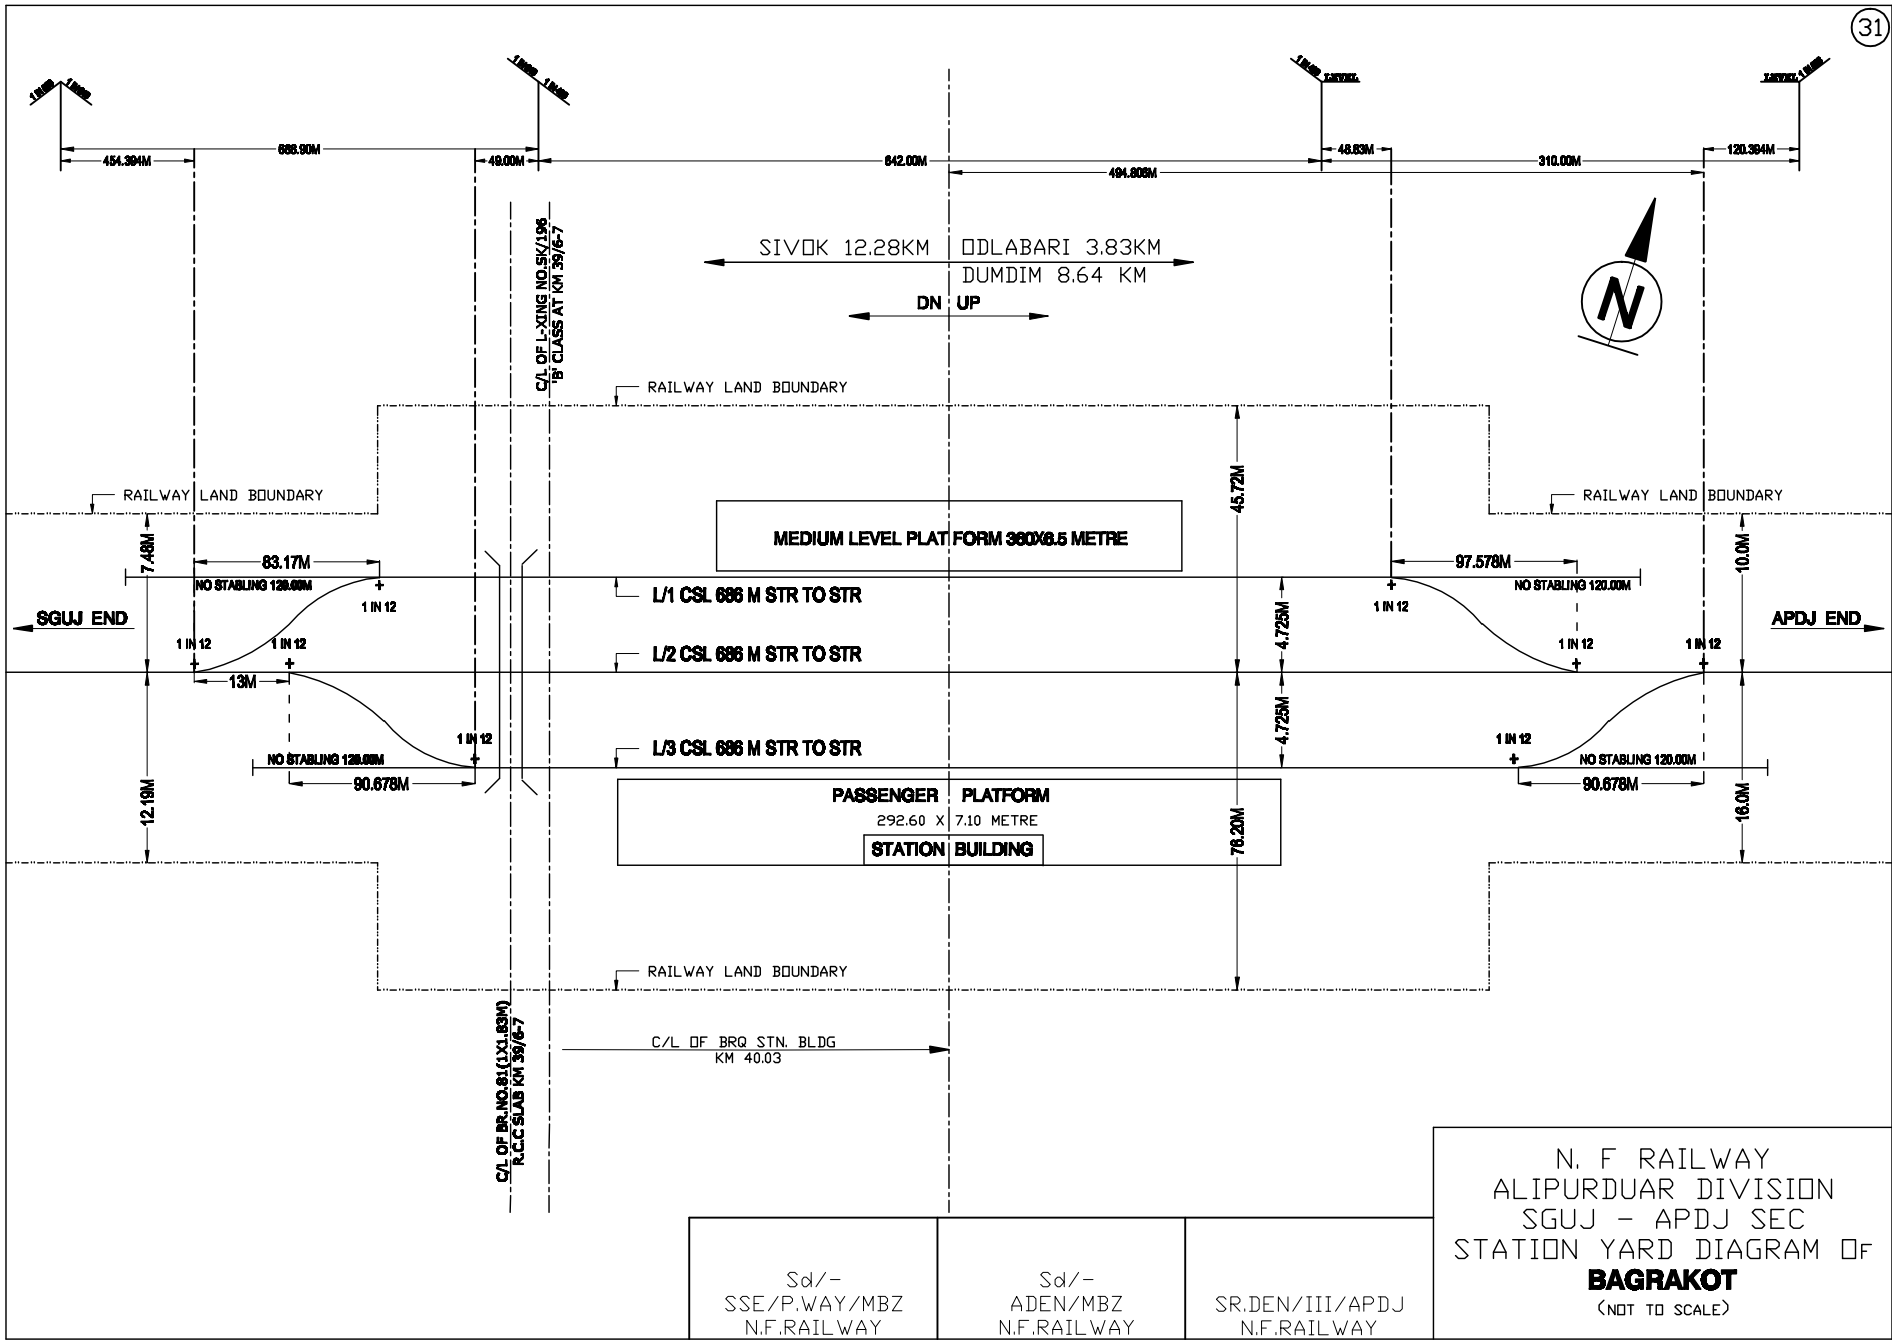

Sd/- SSE/P.WAY/MBZ N.F.RAILWAY	Sd/- ADEN/MBZ N.F.RAILWAY	SR.DEN/III/APDJ N.F.RAILWAY

N. F RAILWAY
ALIPURDUAR DIVISION
SGUJ - APDJ SEC
STATION YARD DIAGRAM OF
BAGRAKOT
(NOT TO SCALE)