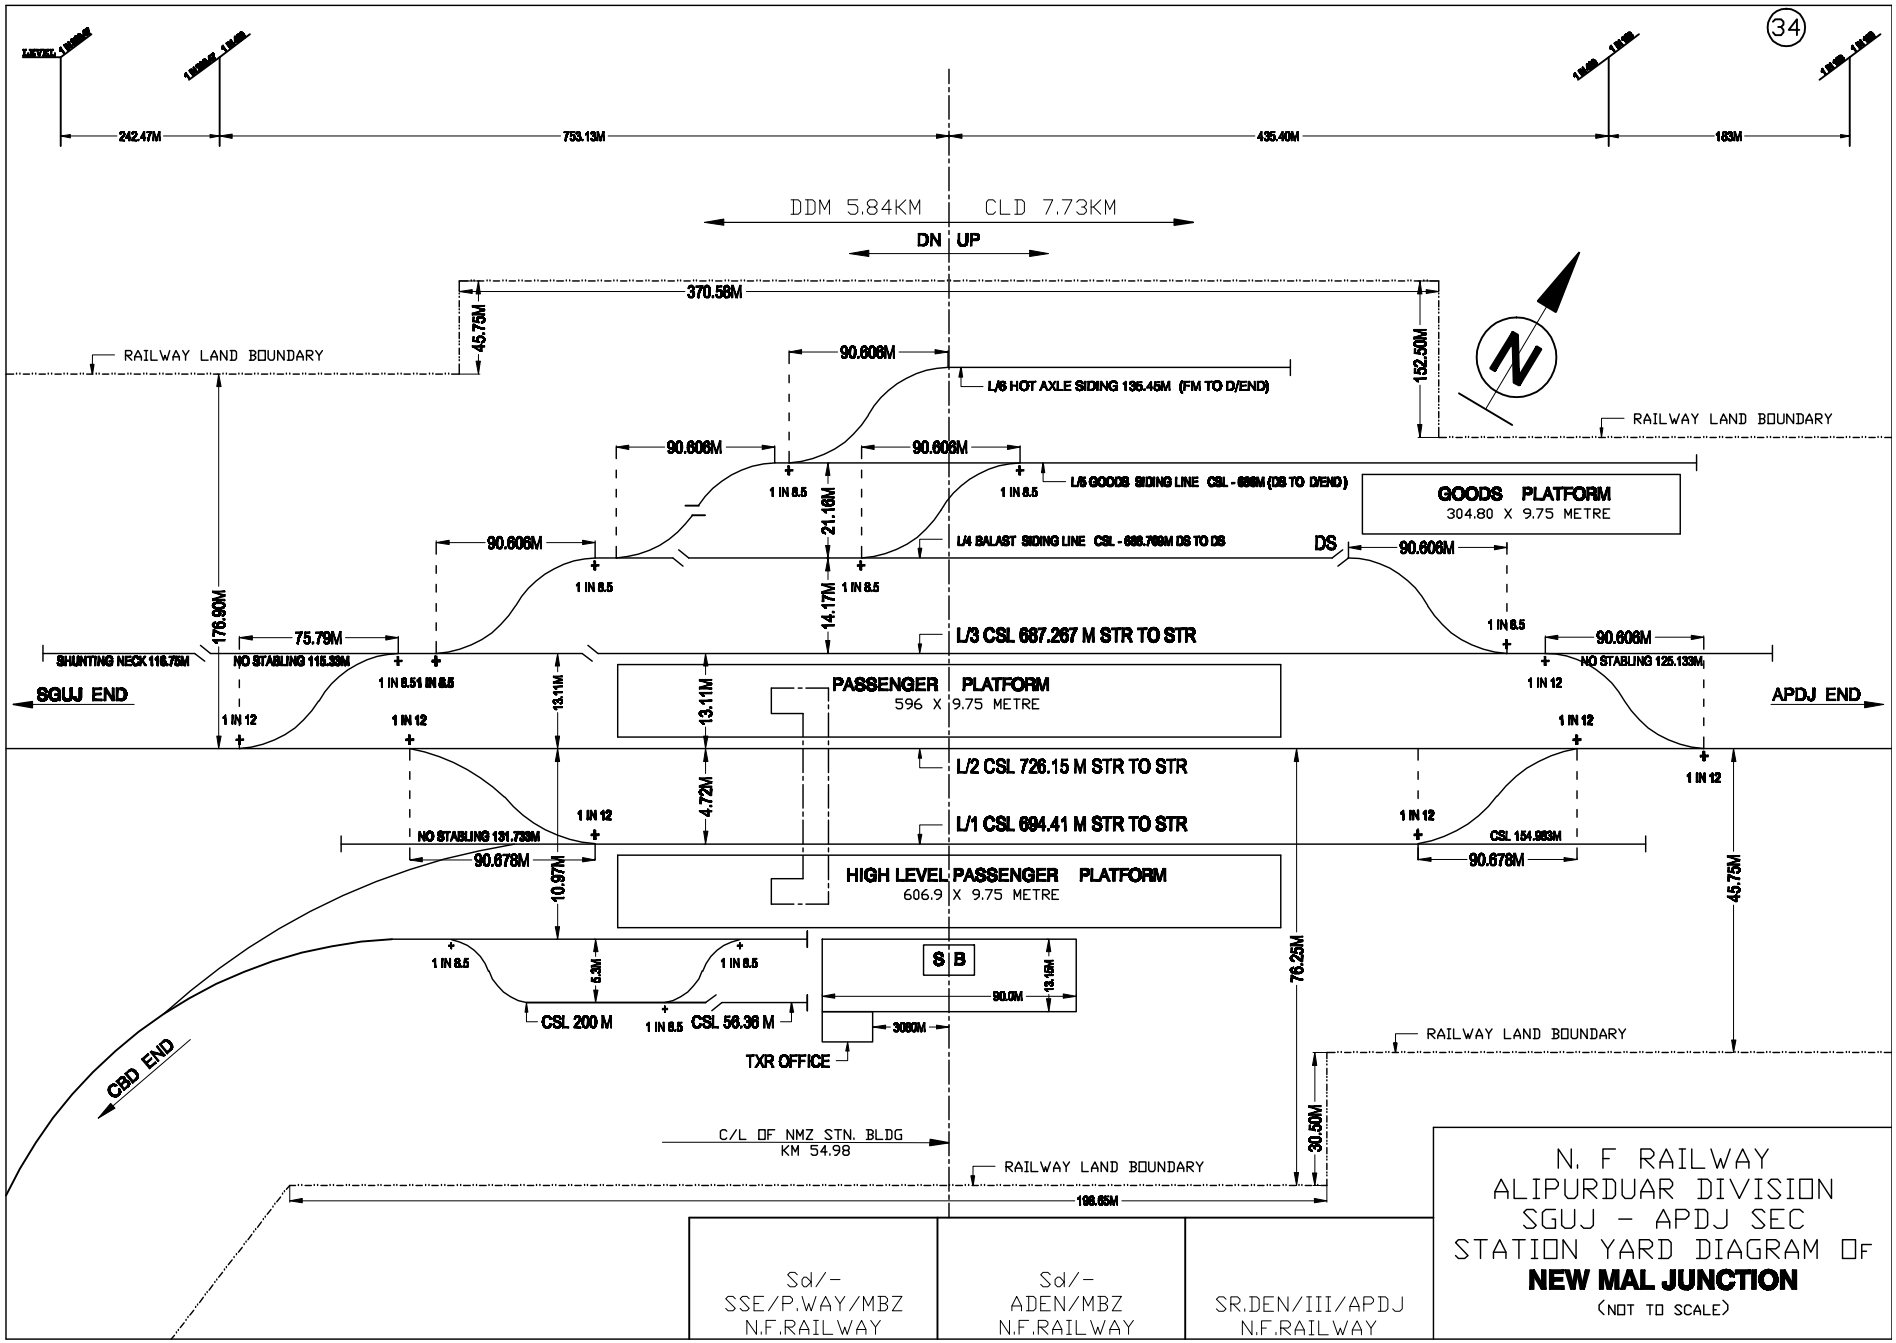

N. F RAILWAY
ALIPURDUAR DIVISION
SGUJ - APDJ SEC
STATION YARD DIAGRAM OF
NEW MAL JUNCTION
(NOT TO SCALE)