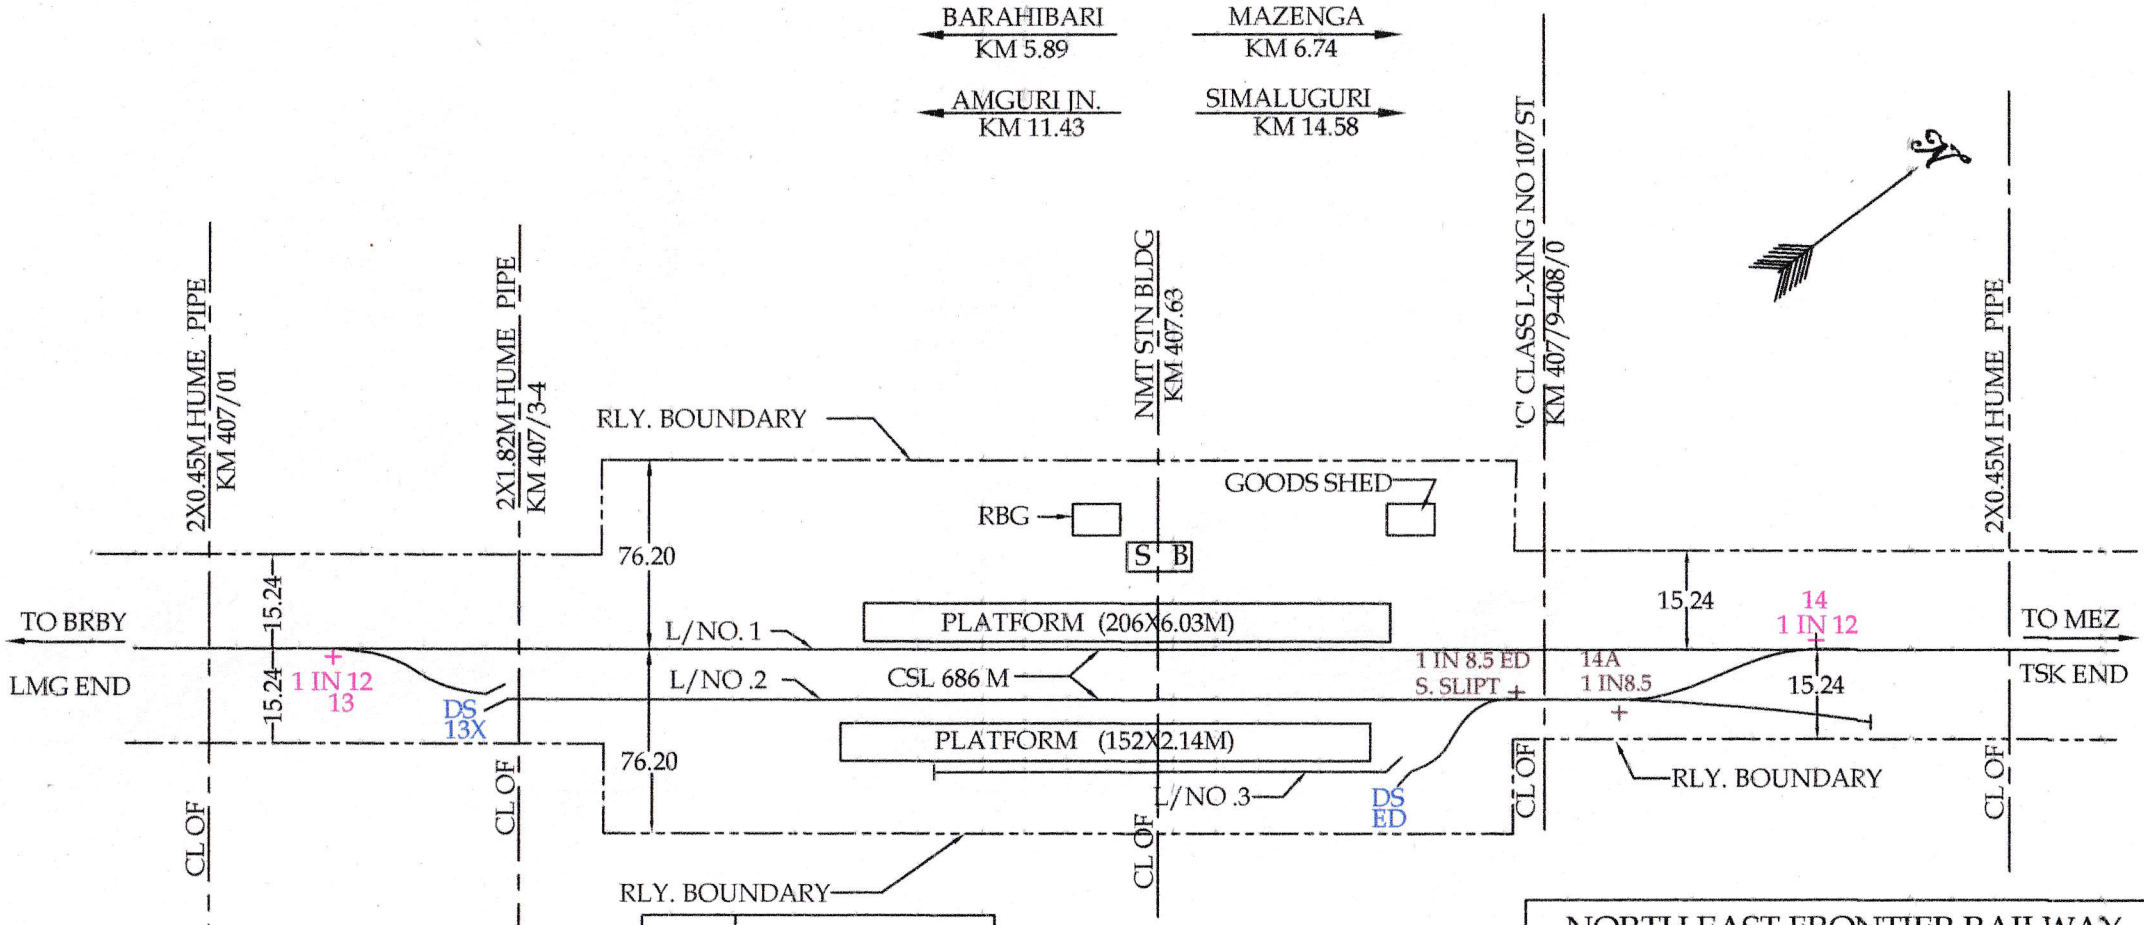

1 IN 12	13,14 TOTAL = 2NOS.
1 IN 8.5	2 NOS.
DS	13X ,ED (2 NOS)

NORTH EAST FRONTIER RAILWAY

TINSUKIA DIVISION

FURKATING TINSUKIA SECTION
DIAGRAM OF
NAMTIALI STATION YARD
RL. 99.37 M

NOT TO SCALE

PLAN NO:-TSK-SK/84/2021

Alamgan
SSE/DRG
23-11-21

DRAWN BY

23/11/2021
SSE/DRG

CHECKED BY

DEN/I/TSK
N.F RAILWAY