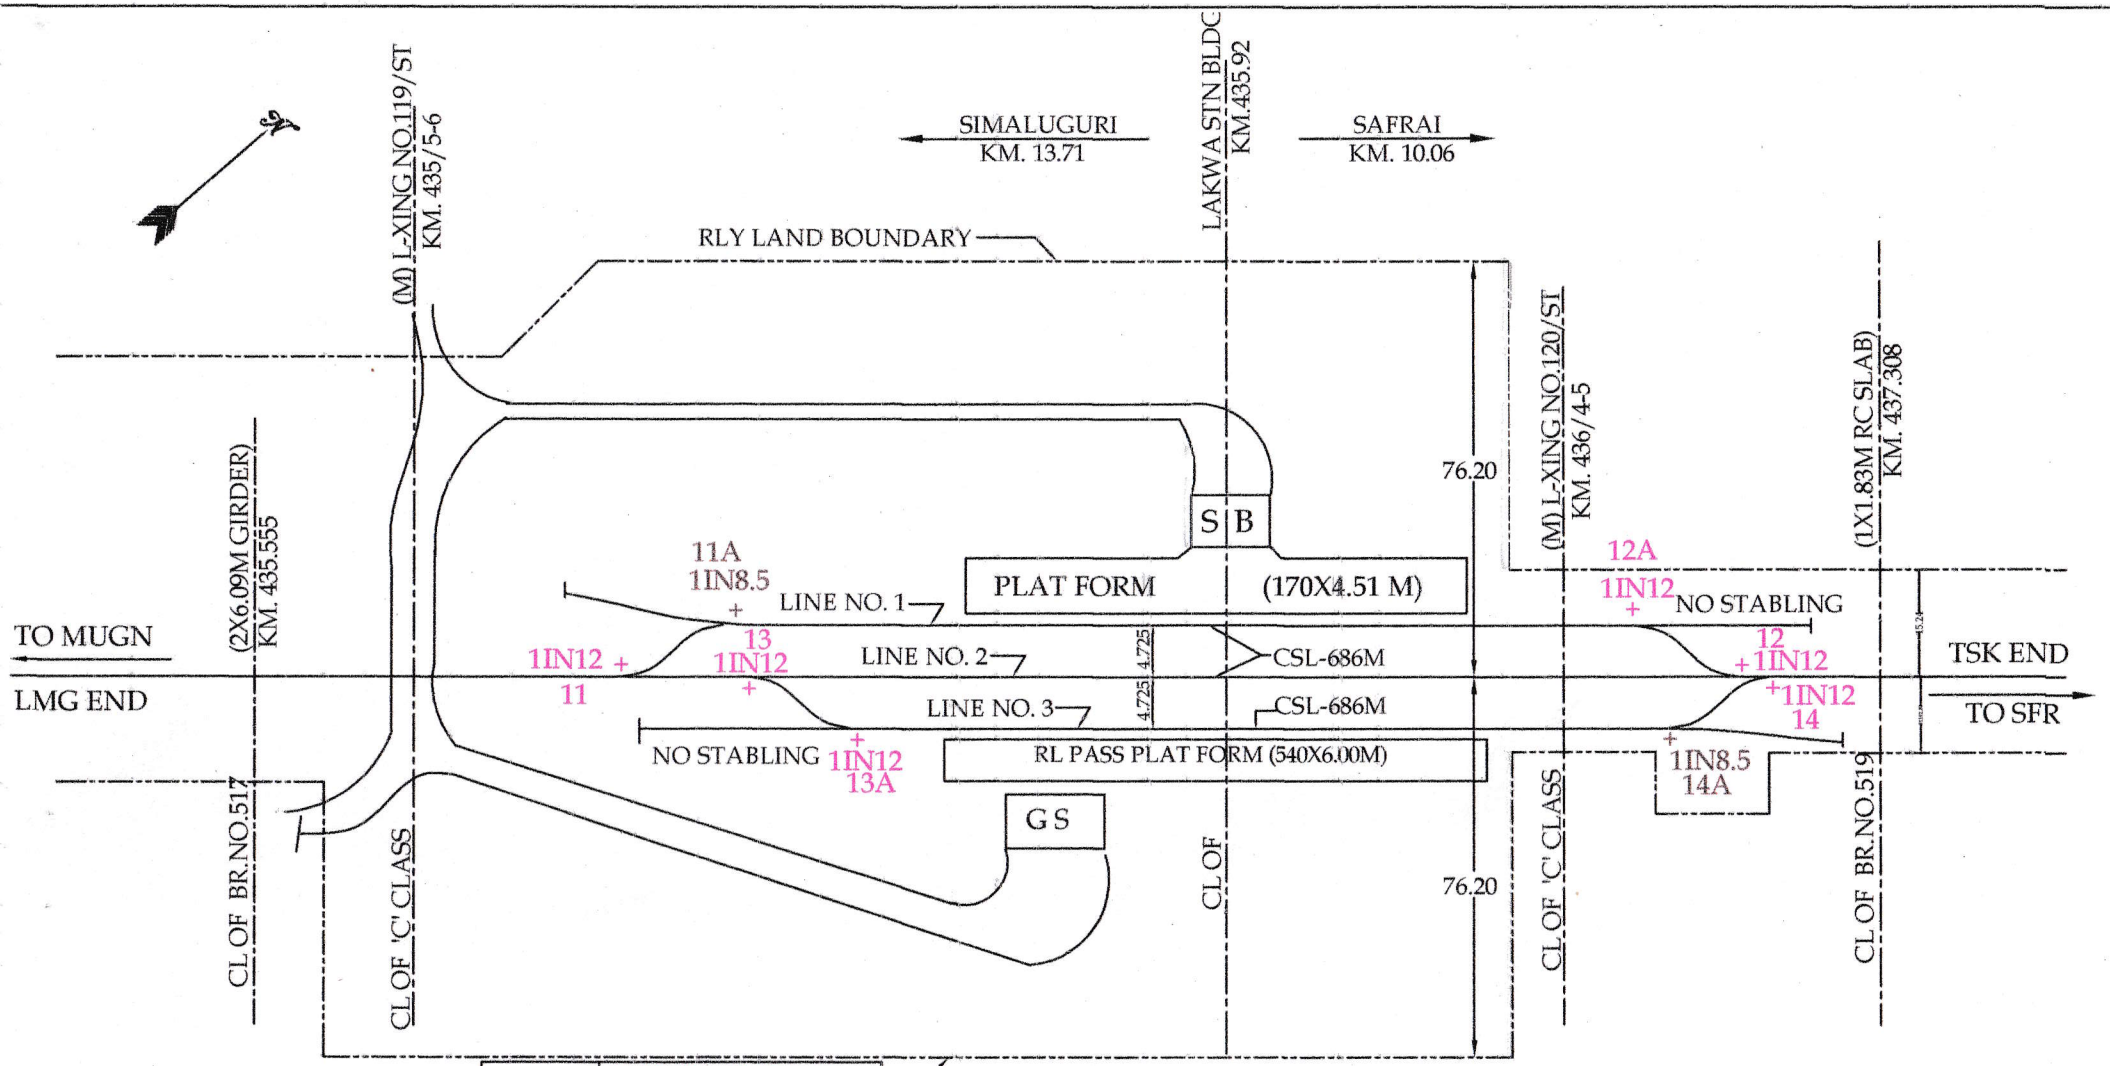

1 IN 12	11, 13, 13A, 12, 12 A, 14 TOTAL = 6 NOS.
1 IN 8.5	11A,14A TOTAL=2 NOS
DS	NIL

DRAWN BY

CHECKED BY

DEN/I/TSK
N.F RAILWAY

NORTH EAST FRONTIER RAILWAY

TINSUKIA DIVISION

FURKATING TINSUKIA SECTION
DIAGRAM OF
LAKWA STATION YARD
RL. 103.08 M NOT TO SCALE

PLAN NO:-TSK-SK/89/2021