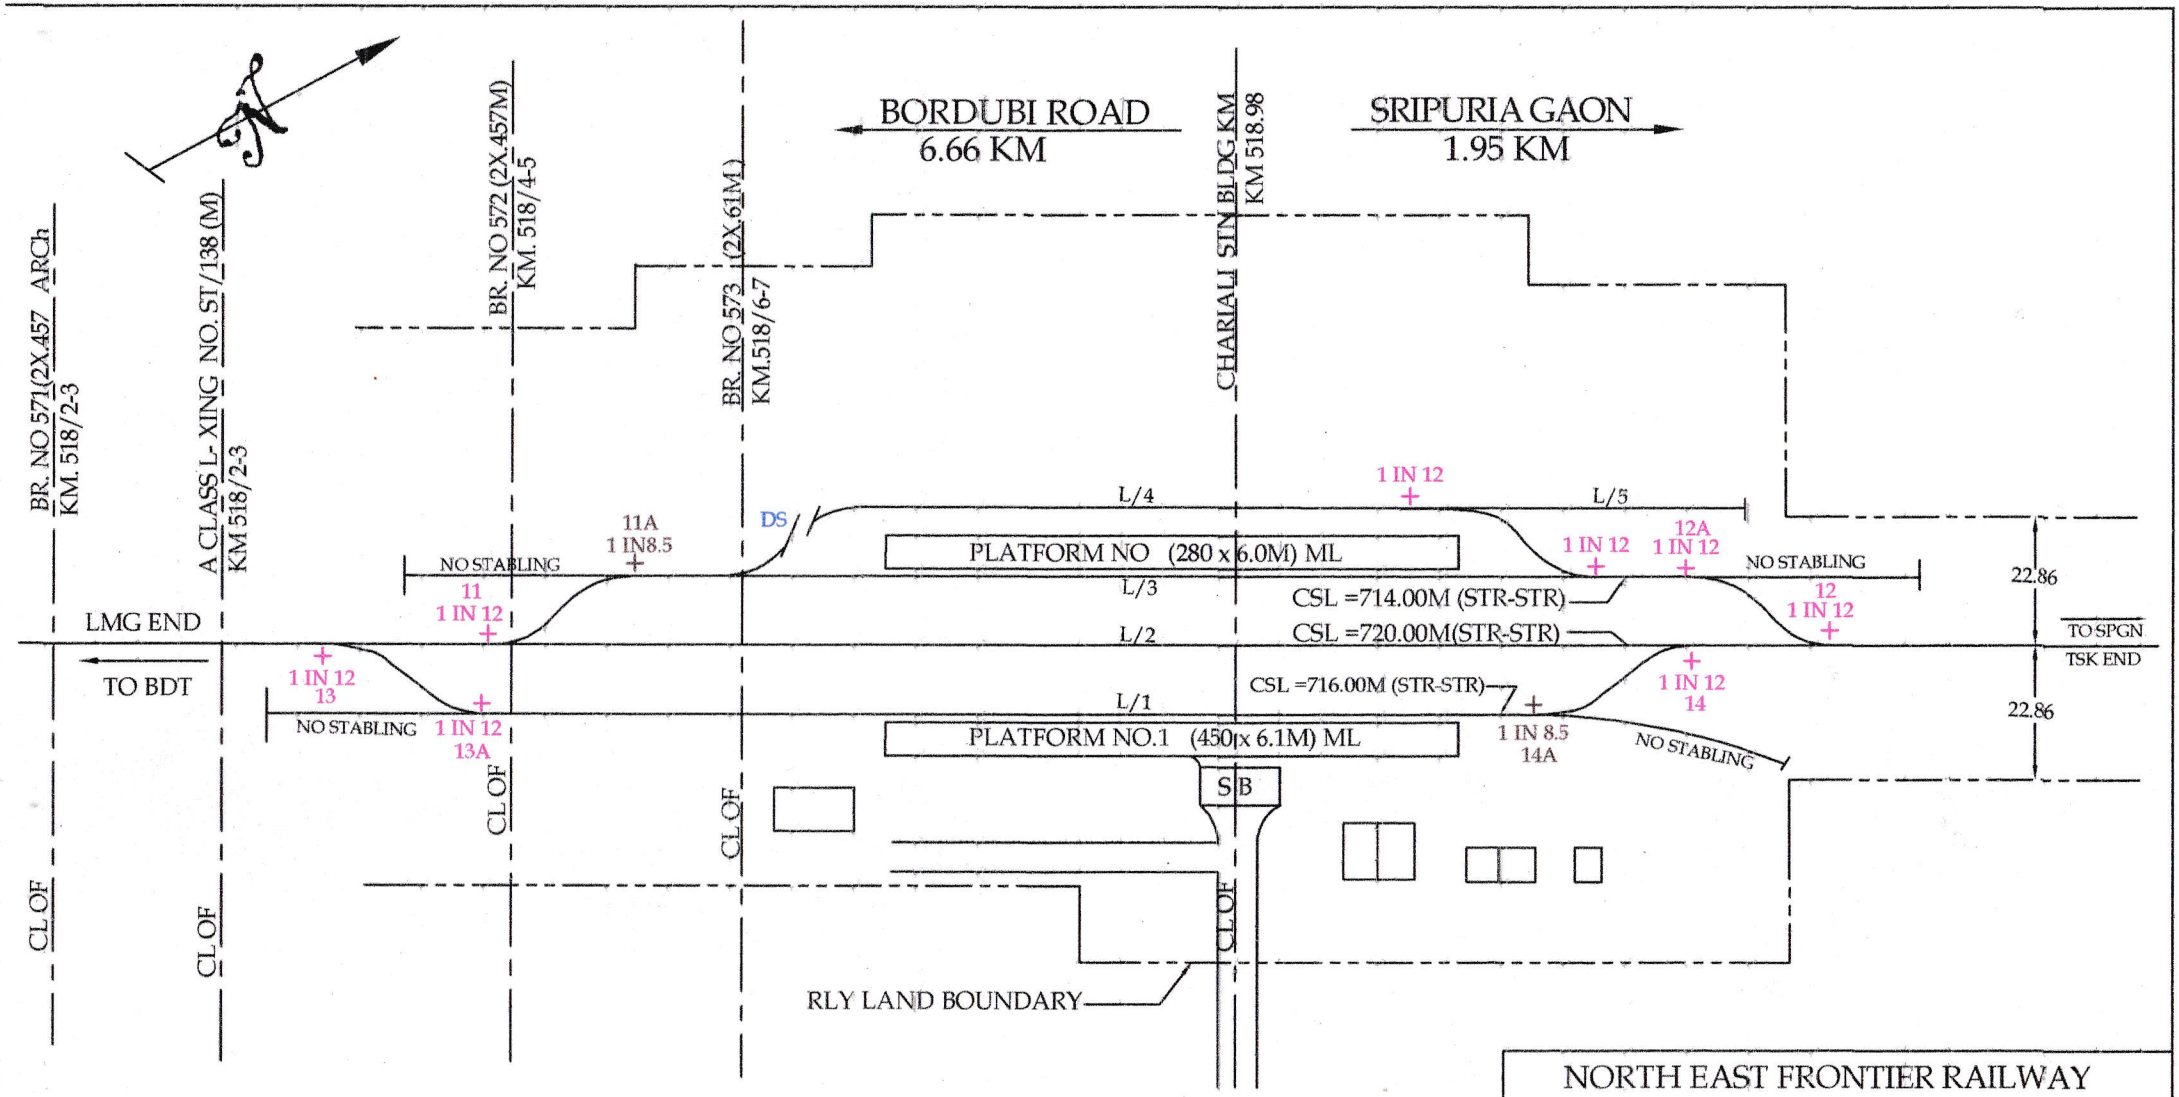

1 IN 12	TOTAL =8 NOS.
1 IN 8.5	11A,14A TOTAL= 2NOS
DS	1

Hannan
SSE/DRG
23-11-21
DRAWN BY

23/11/2021
SSE/DRG
CHECKED BY

DEN/I/TSK
N.F RAILWAY

NORTH EAST FRONTIER RAILWAY

TINSUKIA DIVISION

FURKATING TINSUKIA SECTION
DIAGRAM OF
CHARIALI STATION YARD
RL. 126.65M

PLAN NO:-TSK-SK/101/2021