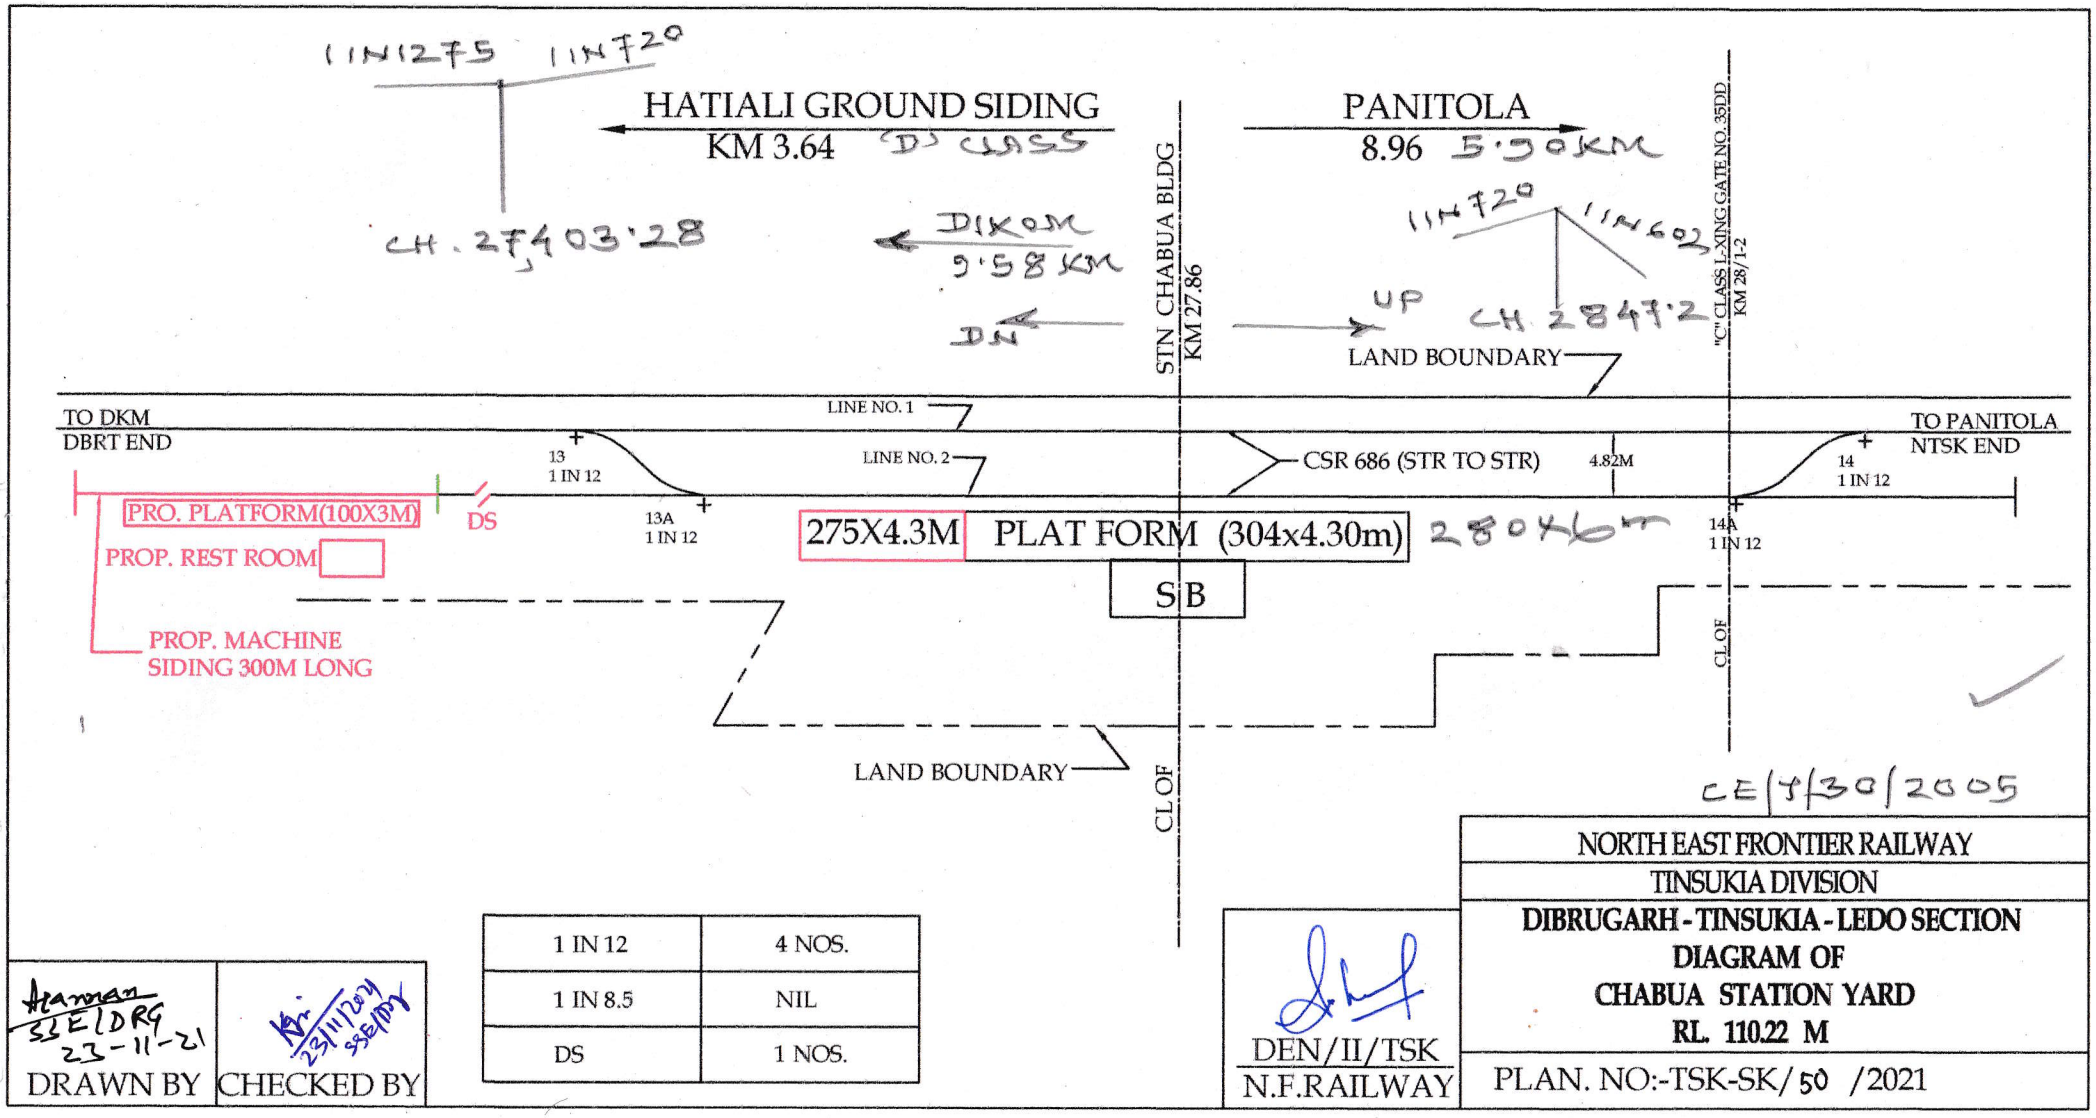

CE/T/30/2005

1 IN 12	4 NOS.
1 IN 8.5	NIL
DS	1 NOS.

Hanuman SSE/DRG 23-11-21
DRAWN BY

23/11/2021 SSE/IPW
CHECKED BY

DEN/II/TSK
N.F.RAILWAY

NORTH EAST FRONTIER RAILWAY
TINSUKIA DIVISION
DIBRUGARH - TINSUKIA - LEDO SECTION
DIAGRAM OF
CHABUA STATION YARD
RL. 110.22 M
PLAN. NO:-TSK-SK/50 /2021