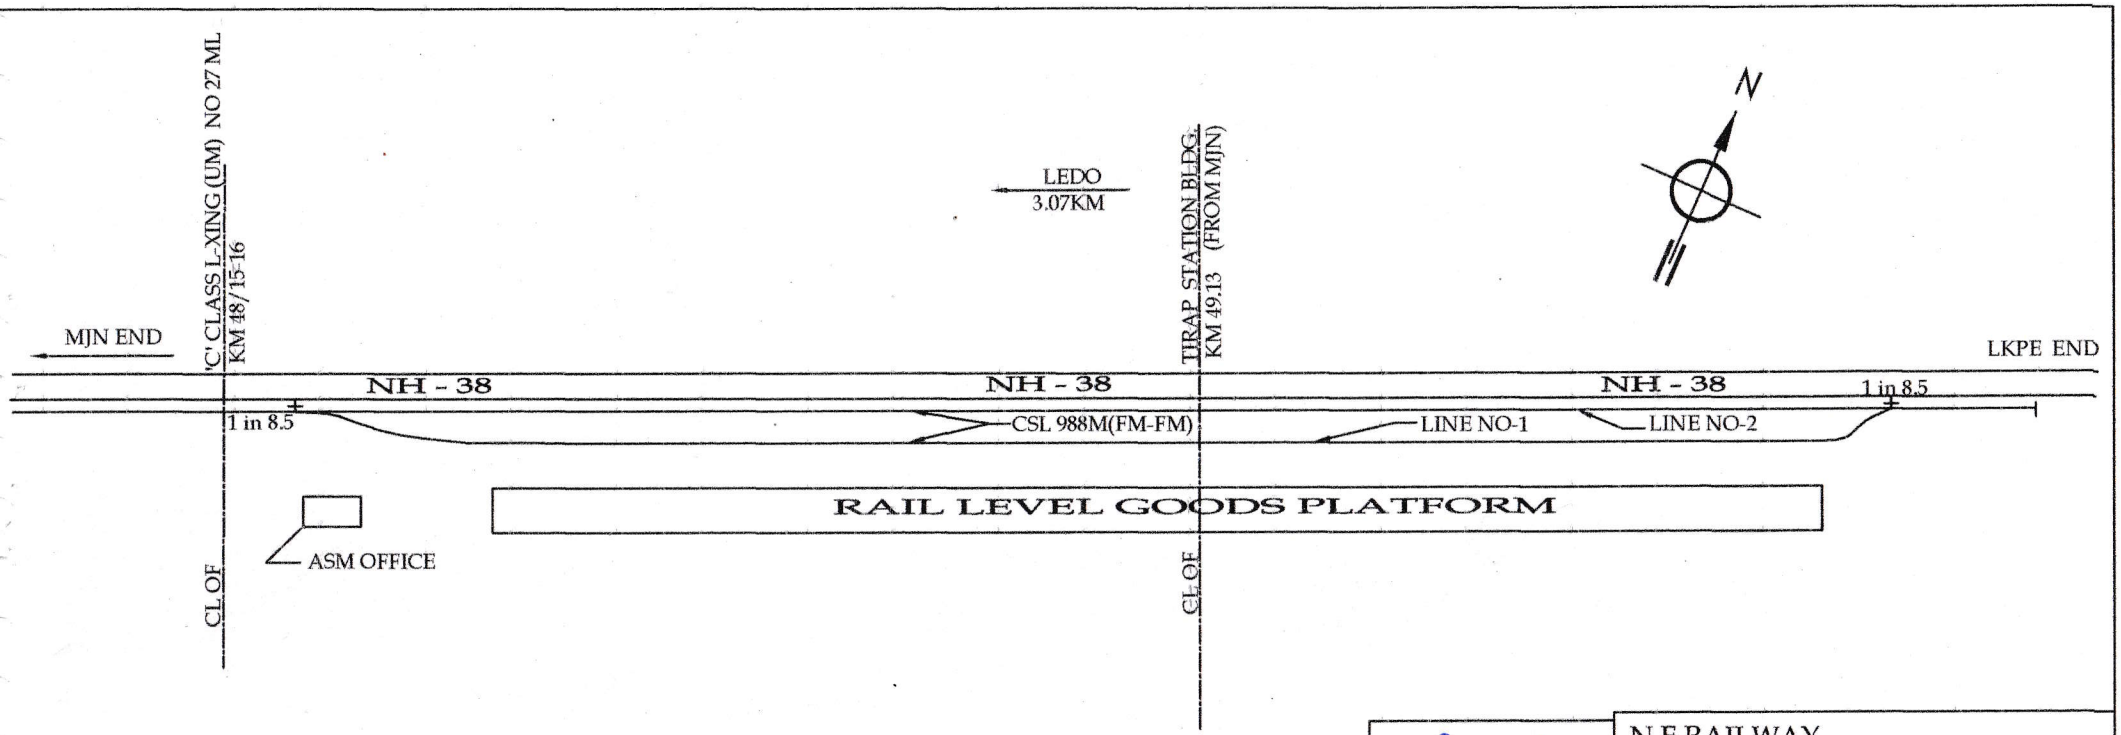

Hannan SSE/DRG 23-11-21
DRAWN BY

23/11/2021 SSE/DRG
CHECKED BY

DEN/II/TSK
N.F. RAILWAY

N.F.RAILWAY
TINSUKIA DIVISION
MJN-LLO SECTION
(TPWF) **TIRAP** STATION YARD.
RL -144.17M
PLAN NO:-TSK-SK/67/2021