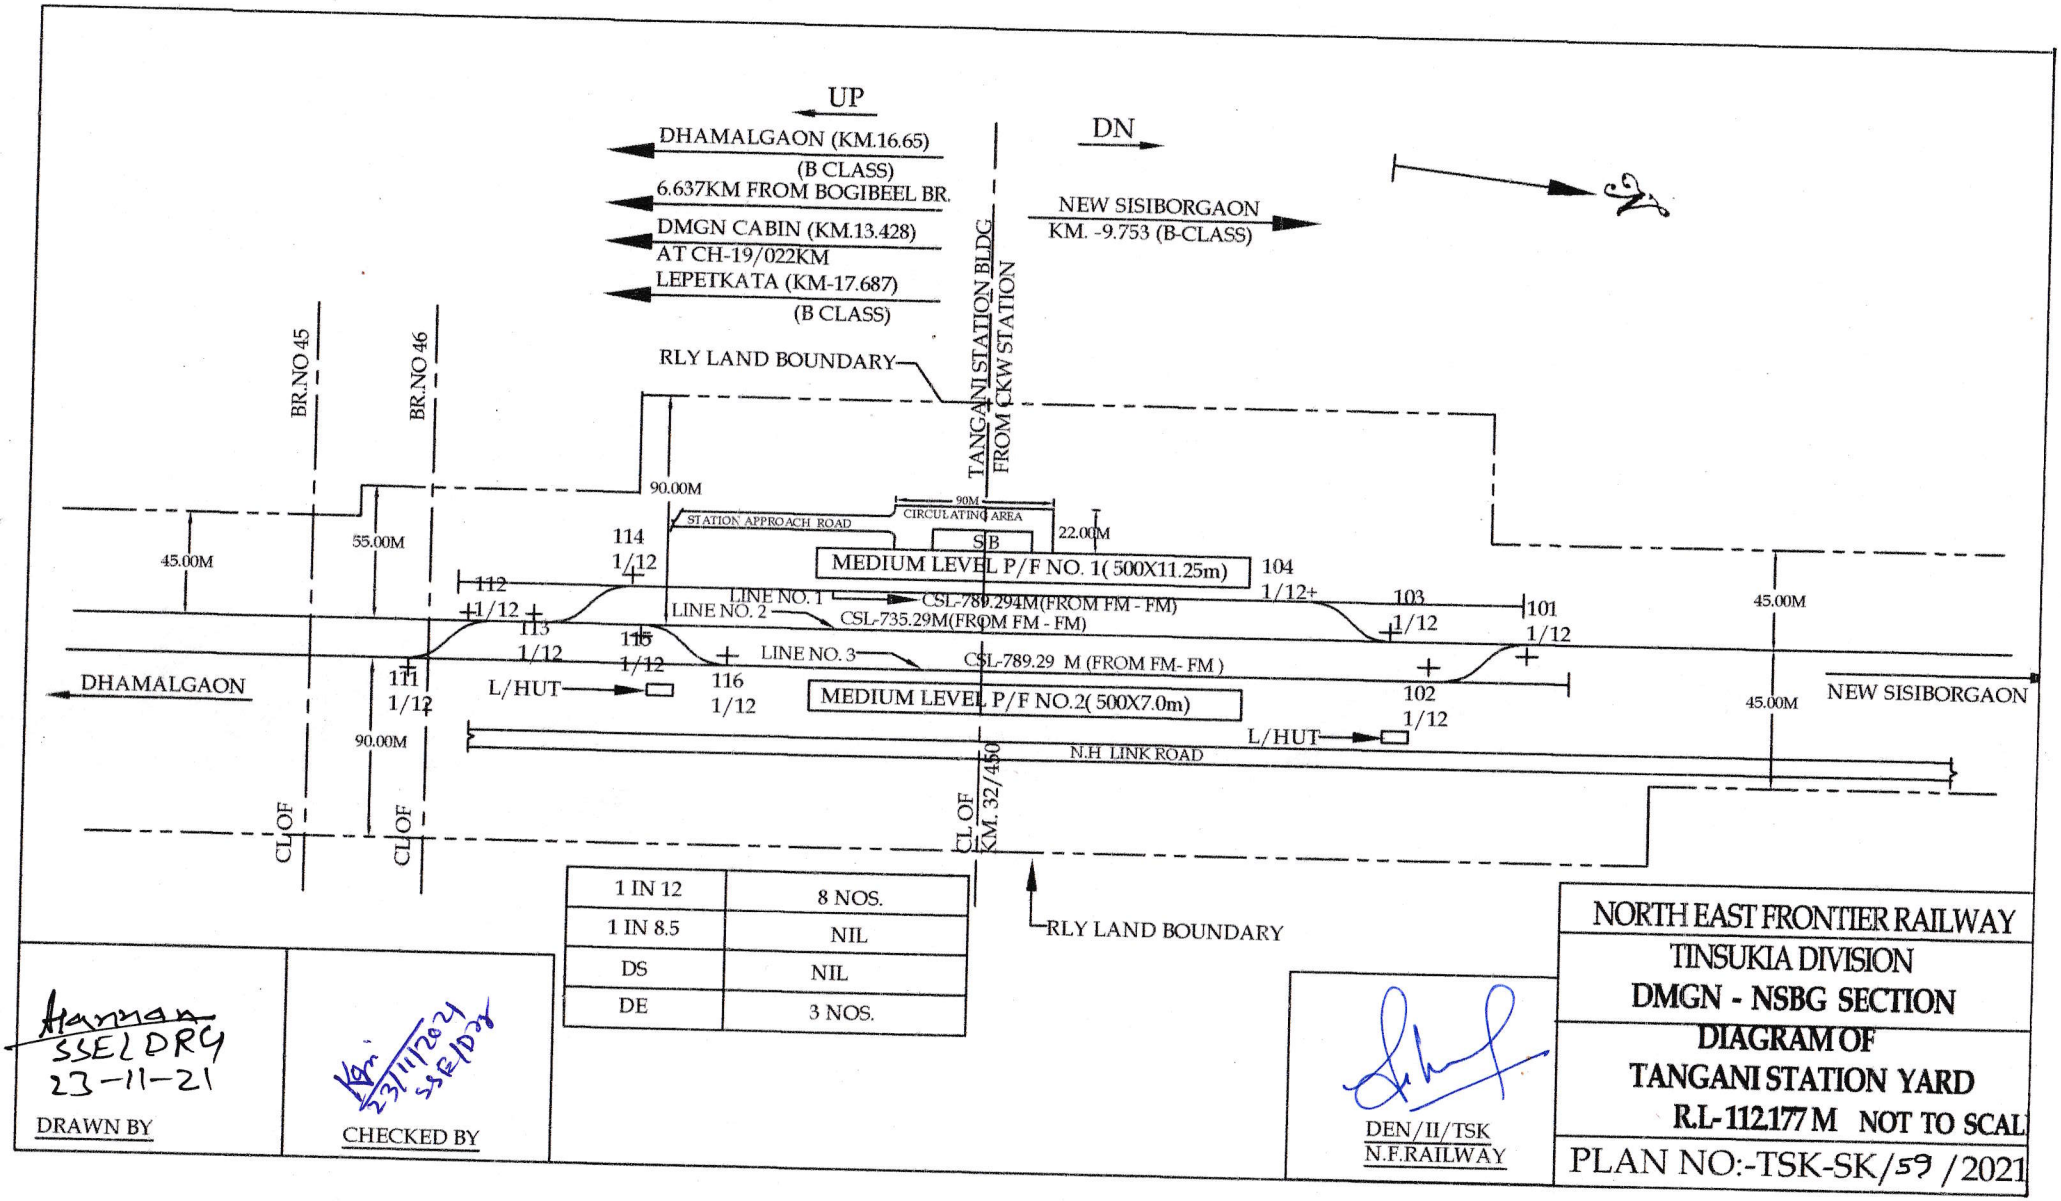

1 IN 12	8 NOS.
1 IN 8.5	NIL
DS	NIL
DE	3 NOS.

Hannan SSE/DRG 23-11-21
DRAWN BY

23/11/2021 SSE/DRG
CHECKED BY

DEN/II/TSK
N.F.RAILWAY

NORTH EAST FRONTIER RAILWAY
TINSUKIA DIVISION
DMGN - NSBG SECTION
DIAGRAM OF
TANGANI STATION YARD
R.L-112.177 M NOT TO SCALE
PLAN NO:-TSK-SK/59 /2021