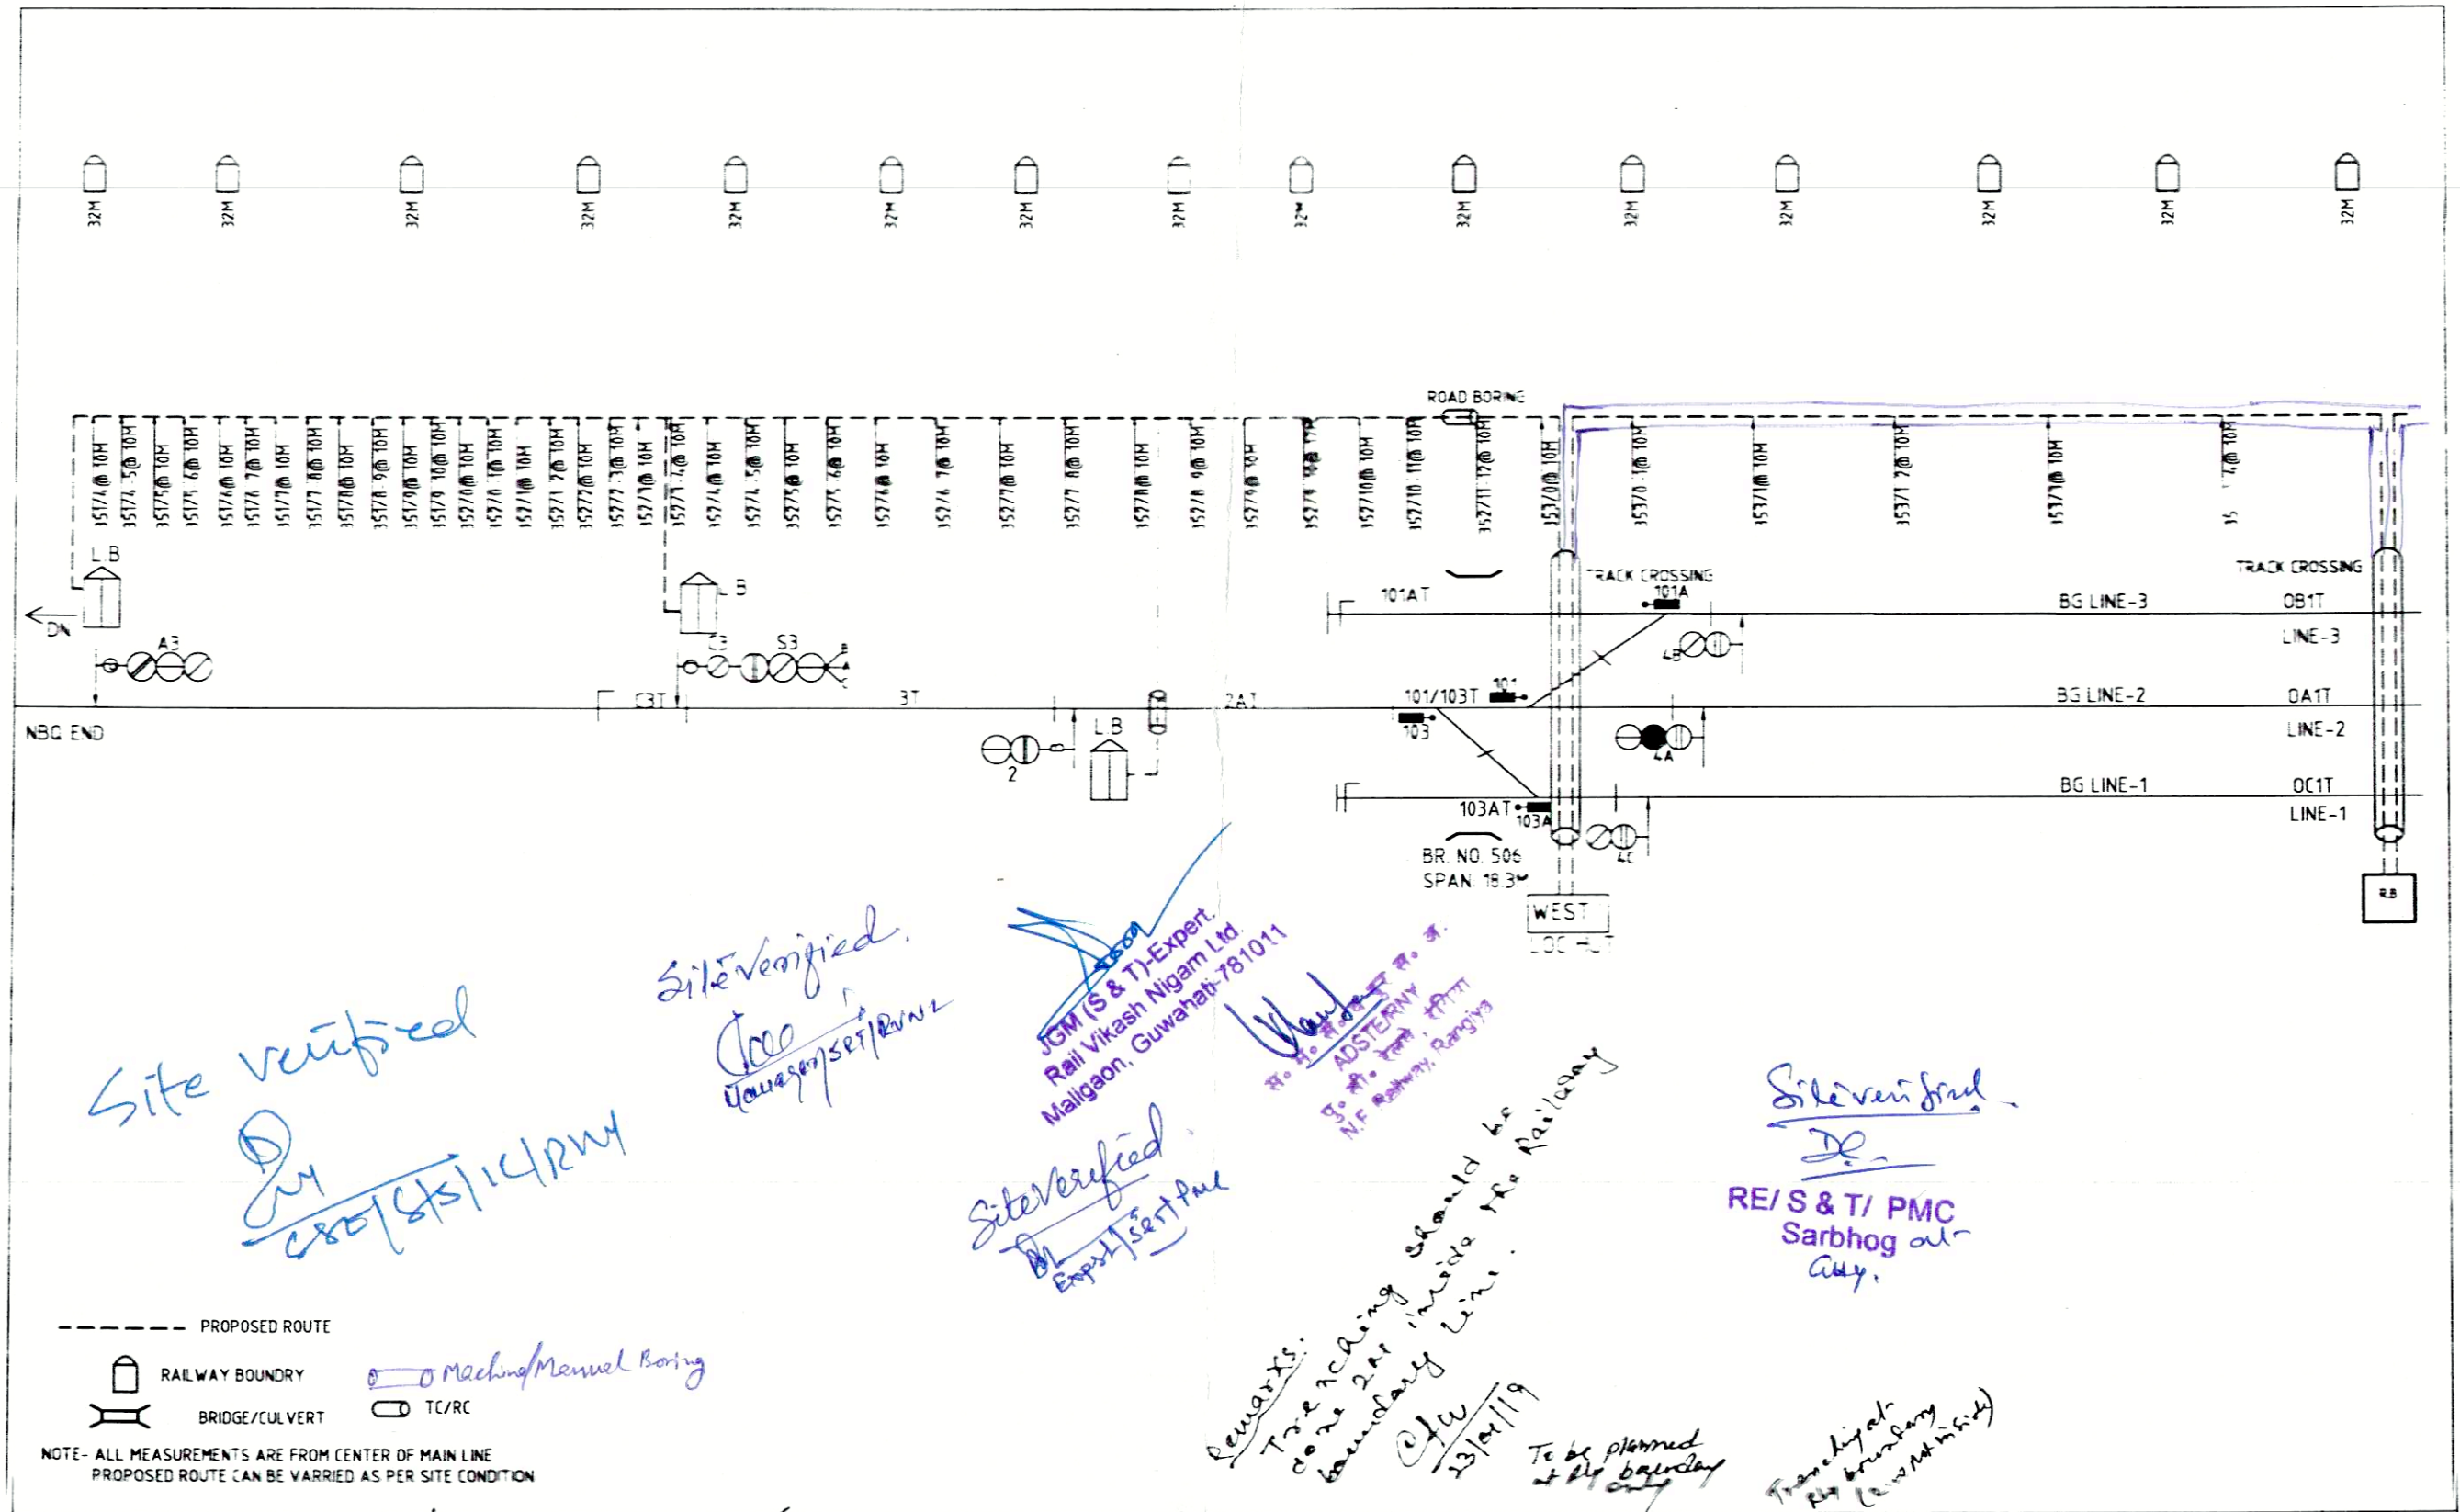

designed by. KEC-ABEPL JV (GURGAON)	N.F.R												CABLE ROUTE PLAN GOGRAPAR(GOE)	
DRAWN BY-: 21/11/18		31/12/18	4/1/19	30/1/19	07.1.19	22/1/19	23/1/19	22.1.19	11.1.19	24/1/19	ADSTE(RNY)	✓ SR. DEN-C/RNY	✓ dated 7.2.19 SR. DSTE/RNY	DRG._NO
CHECKED BY-:		RE/S&T/PMC	SR. EXECUTIVE RVNL/RNY	JGM RVNL/S&T/GHY	SSE/SIG.	SSE/ELEC	SSE/PWAY (IC)	SSE/WORKS (IC)	SSE/TELE. (IC)	ADEN(RNY)				
		TO SUITE CSTE's SIP No.SIP__NO.												SHEET No.- 1

SCALE-: NOT TO SCALE

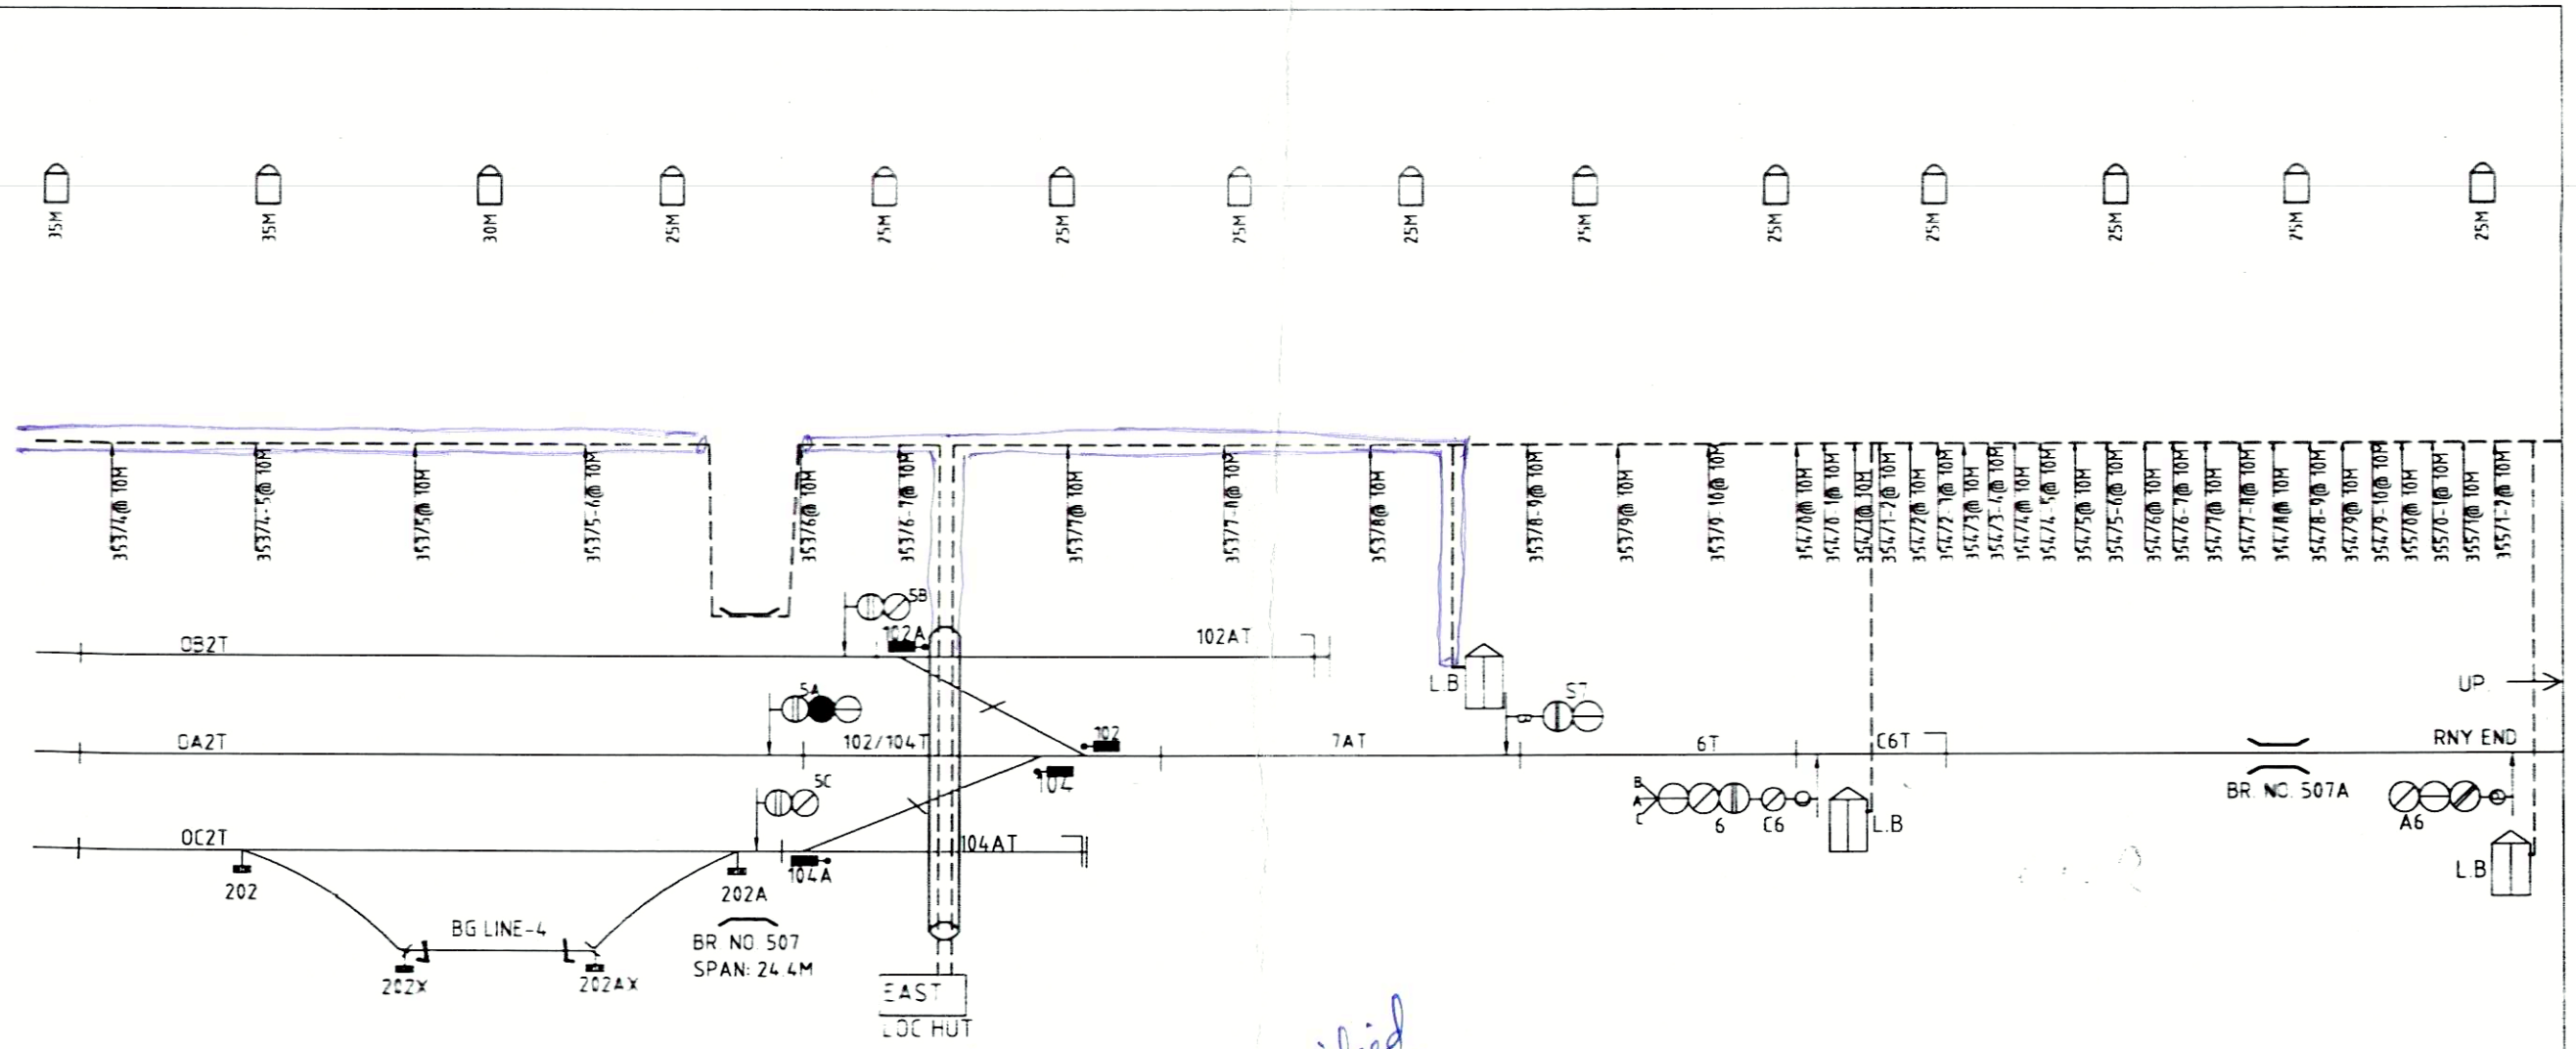

NOTE- ALL MEASUREMENTS ARE FROM CENTER OF MAIN LINE
PROPOSED ROUTE CAN BE VARRIED AS PER SITE CONDITION

Site Verified
Sr DSTE/LUMDING/RLY

Site Verified,
Manager/S&T/RVNL

Site Verified
Expert/S&T/PMC

Site verified.
RE/ S & T/ PMC
Sarbhog at
Cuttack.

Remarks: Trenching should be done 2M inside the Railway boundary line
23/01/19

To be planned at Rly boundary only

Cable at Rly boundary (Crossing)

designed by. KEC-ABEPL JV (GURGAON)	N.F.R	24/1/18	24/1/19	23/1/19	23-1-19	23/01/19	23/1/19	22.1.19	7/1/19	28.1.19	24/1/19	As per PP-1 dated 11.2.19	As per Letter No. N/12-25/RE-CRP/RN/42 dated 7.2.19	CABLE ROUTE PLAN GOGRAPAR (GOE)	
DRAWN BY-:															DRG_NO
CHECKED BY-:		RE/S&T/PMC	SR. EXECUTIVE RVNL/RNY	RVNL/S&T/GHY	SSE/SIG.	SSE/ELEC	SSE/PWAY (IC)	SSE/WORKS (IC)	SSE/TELE. (IC)	ADEN(RNY)	ADSTE(RNY)	SR. DEN-C/RNY	SR. DSTE/RNY		
		TO SUITE CSTE's SIP No.SIP._NO.													SHEET No.- 2