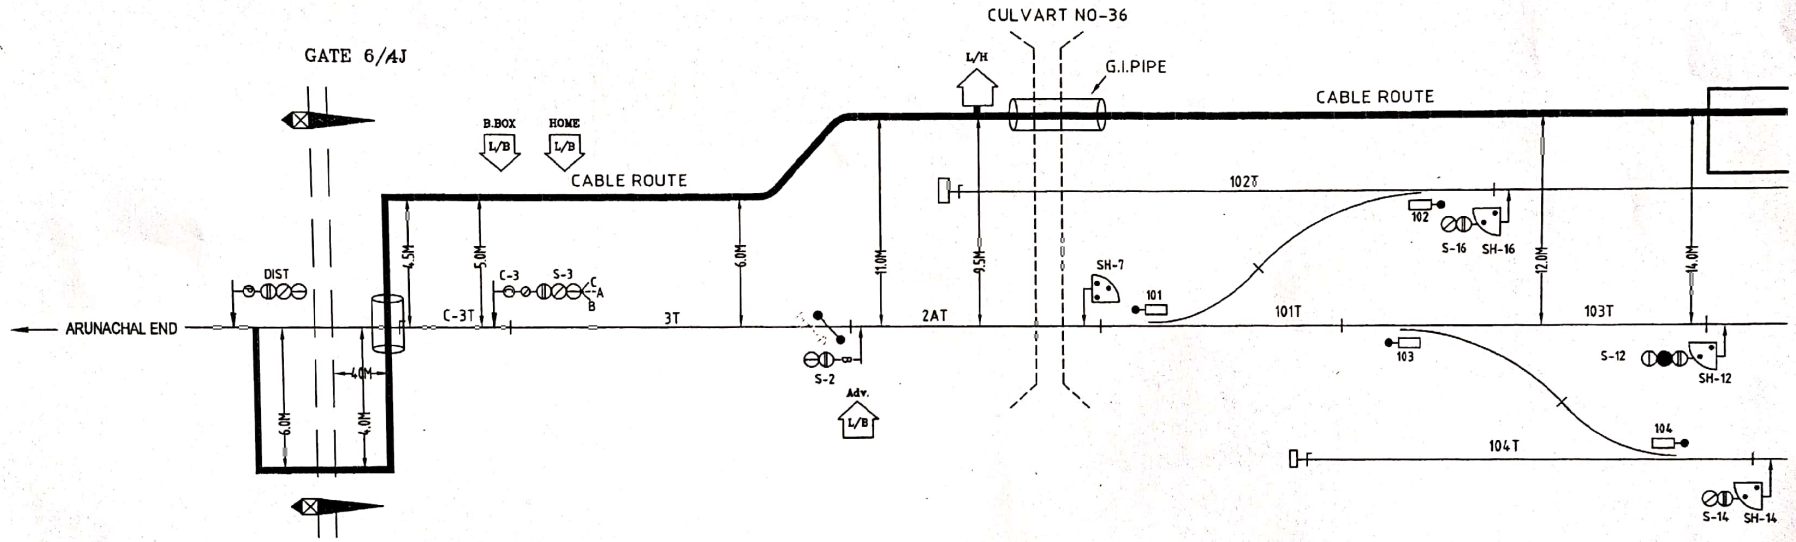

REMARK :- DISTANCE OF TRACK CROSSING IS 40m FROM GATE NO.- 6/AJ

NOTE:- DISTANCE OF CABLE ROUTE HAS BEEN TAKEN FROM CENTRE OF TRACK OF MAIN LINE.

DRAWN	CHECKED	PREPARED BY			APPROVED	CHECKED			SHEET NO. 1/2
		TECHNOCOM K. C. ROAD, FANCY BAZAR ASSAM - 781001	N.F.R DIVISION LUMDING	SRIBAR		04.01.17	Kundan Kumar 04.01.17	CABLE ROUT PLAN	S.I.
					Dy. CSTE/C/SCL	DSTE/C/SCL	SSE/JE/SIG/SCL		

Scanned with OKEN Scanner

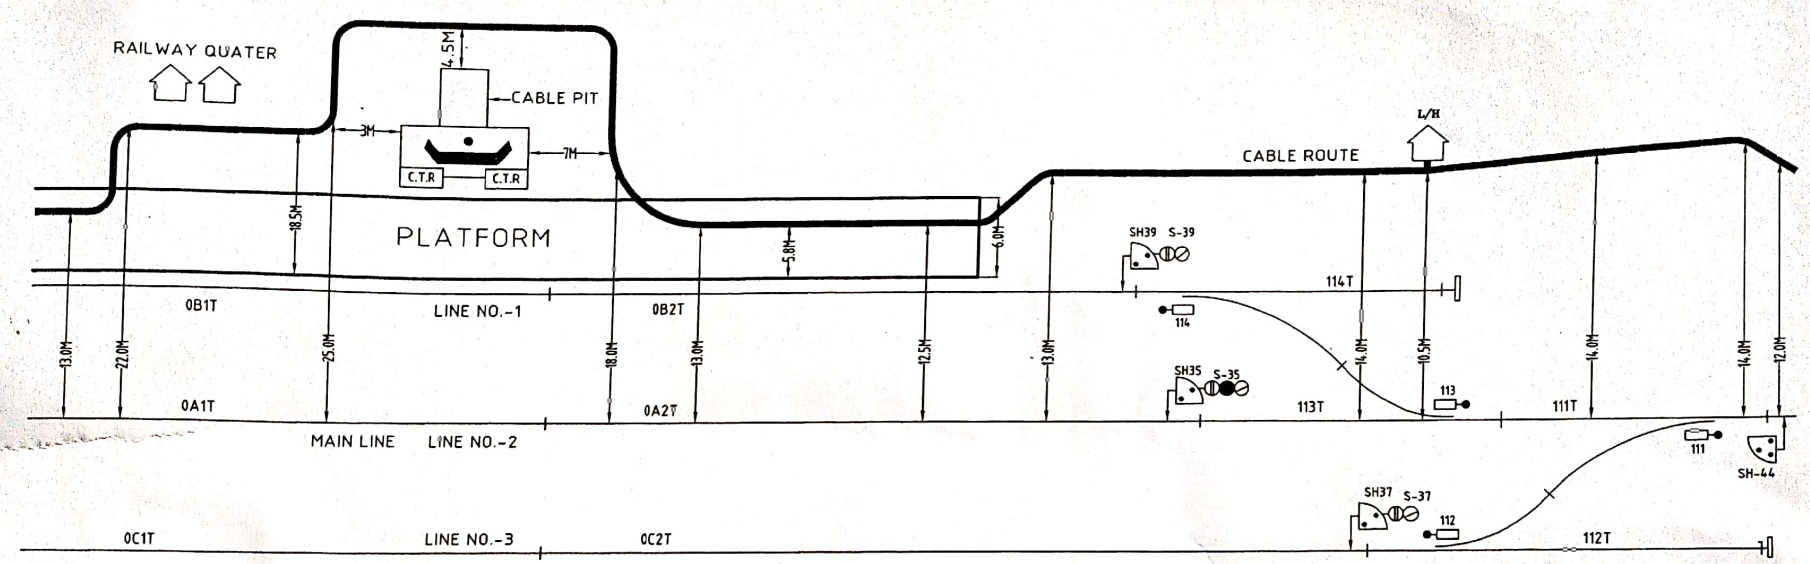

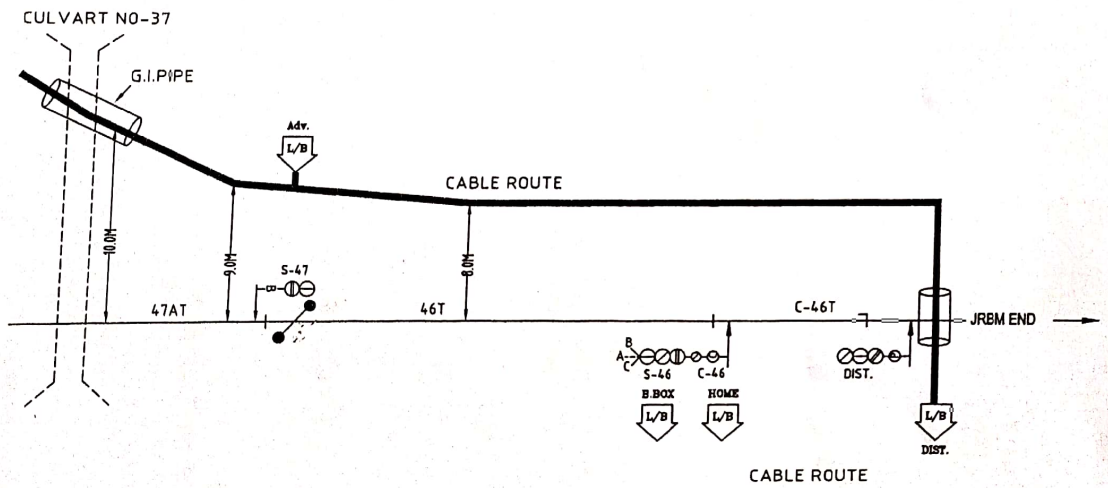

NOTE:- DISTANCE OF CABLE ROUTE HAS BEEN TAKEN FROM CENTRE OF TRACK OF MAIN LINE.

DRAWN	CHECKED	PREPARED BY			APPROVED	CHECKED			SHEET NO. 2/2
		TECHNOCOM K. C. ROAD, FANCY BAZAR ASSAM - 781001	N.F.R DIVISION LUMDING	SRIBAR		04.01.17	Kundan Kumar 04.01.17	CABLE ROUT PLAN	S.I.
					Dy. CSTE/C/SCL	DSTE/C/SCL	SSE/JE/SIG/SCL		

Scanned with OKEN Scanner