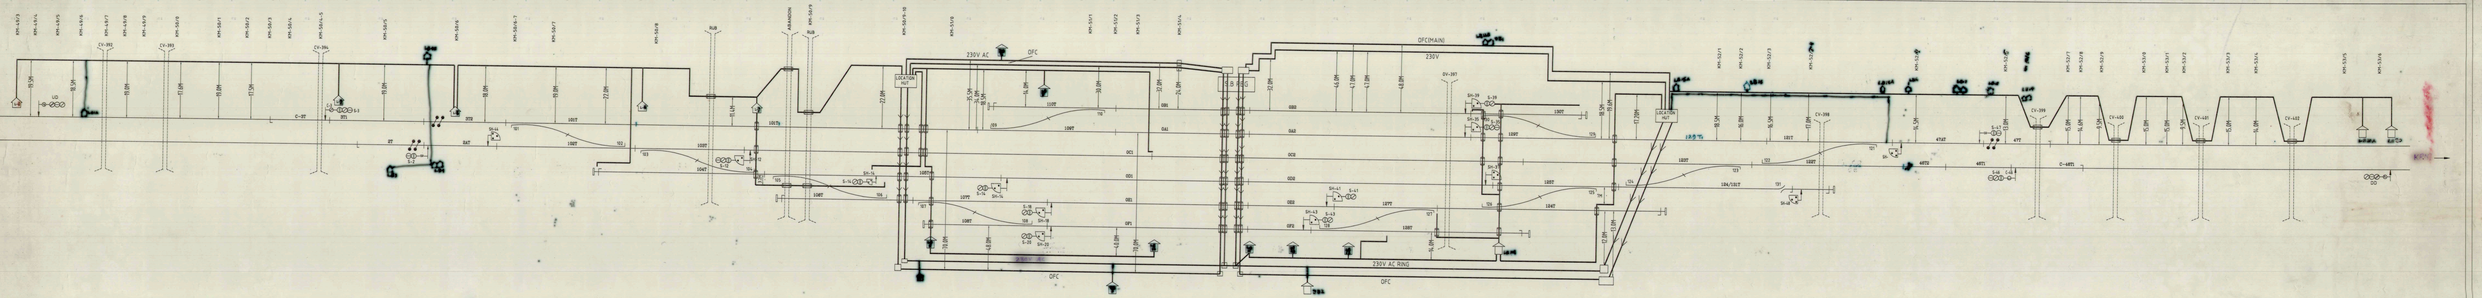

DIPANKAR ADAK		PREPARED BY: TECHNOCOM K.C.ROAD, FANCY BAZAR GAUHATI-781001 ASSAM	NFR RANGIA DIVISION	CHECKED												APPROVED	CABLE ROUTE PLAN	GOLPARA TOWN	SHEET NO. 01/01 SL. — DRAWING NO.
				JE/TELE/RNGN	SSE/P-WAY/GLPT	SSE/F/GLPT	SSE/W/C/GLPT	ASEN/C/GLPT	SSE/ELEC/CON/NBQ	AEE/CON/NBQ	ASEN/GLPT	SSE/BSG/C/NBQ	SSE/BSG/GLPT	ASTE/C/IPS	ADSTE/RNGN	DSTE/CON/MLG			