BAGRIBARI

(17)

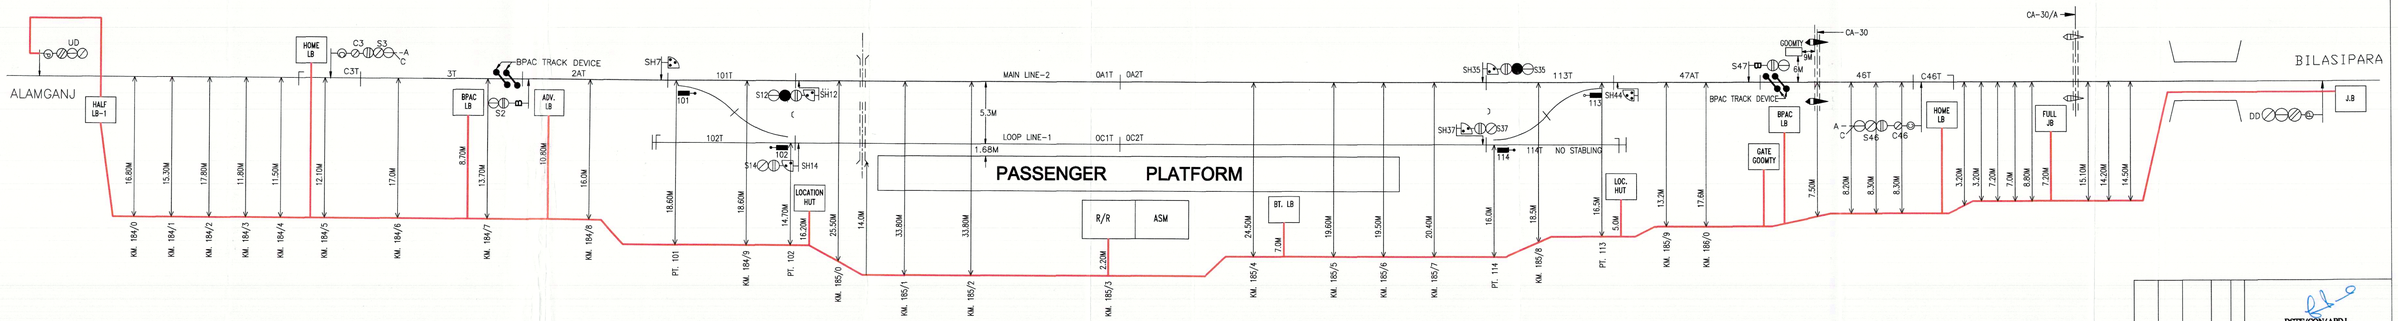

S s Rail Works Pvt. Ltd. HYDRABAD SS RAIL WORKS PRIVATE LIMITED CONTRACT AGR. NO. SIGNATURE OF CONTRACTOR	SITE VERIFICATION DONE BY NAME & DESIGNATION	COUNTERSIGNED BY NAME & DESIGNATION	BASED ON SIGG. PLAN NO.- SG(SI)2099

JE/SIG/ C/APDJ	SSE/SIG/ C/APDJ	ASTE/ C/APDJ
CHECKED		
N.F. RAILWAY RANGIYA DIVISION		
CABLE ROUTE PLAN OF BAGRIBARI		

DSTE/CON/APDJ (APPROVED)

CABLE ROUTE PLAN

NOT TO SCALE

SHEET NO.-1

S & T DEPARTMENT

CSTE'S DRG. NO.