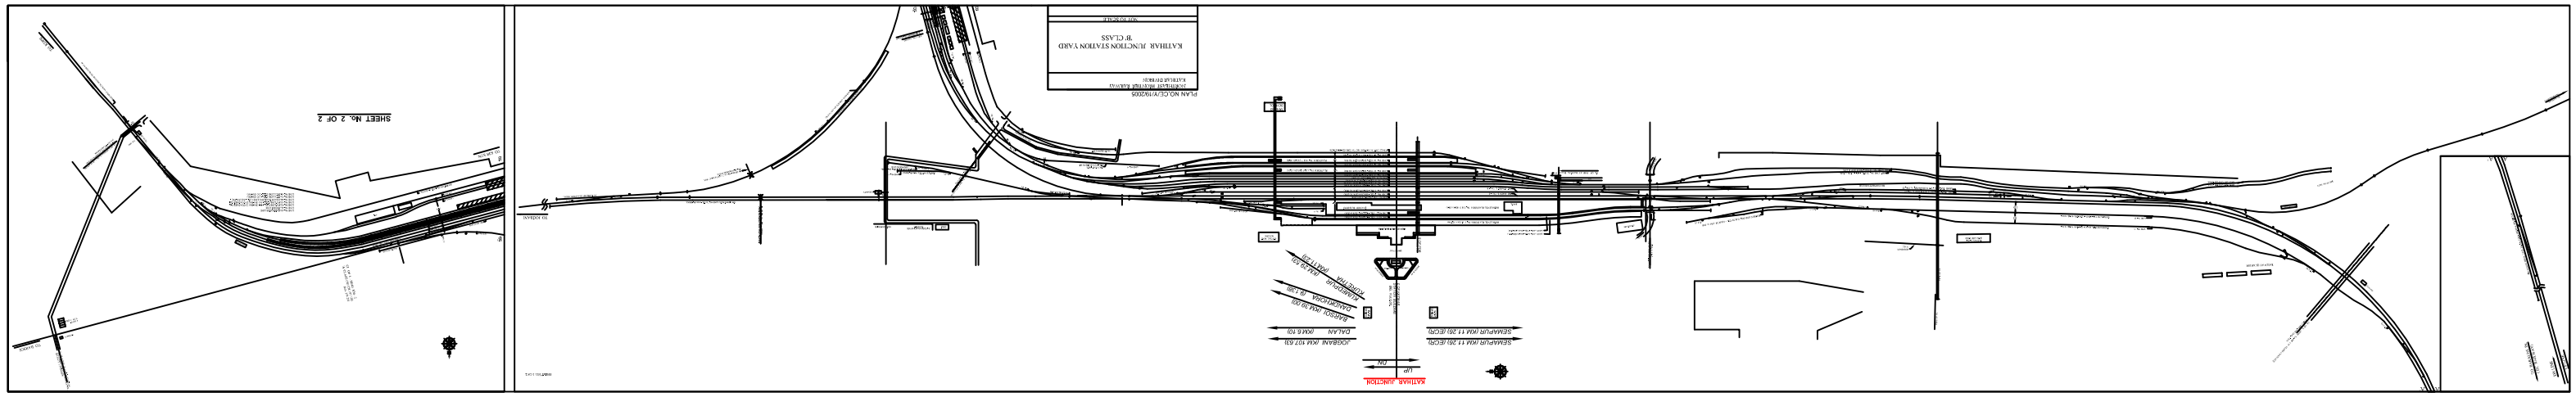
KATIHAR JUNCTION STATION YARD
B-CLASS
KATIHAR JUNCTION
SHEET No. 2 OF 2