TEZNARAYANPUR

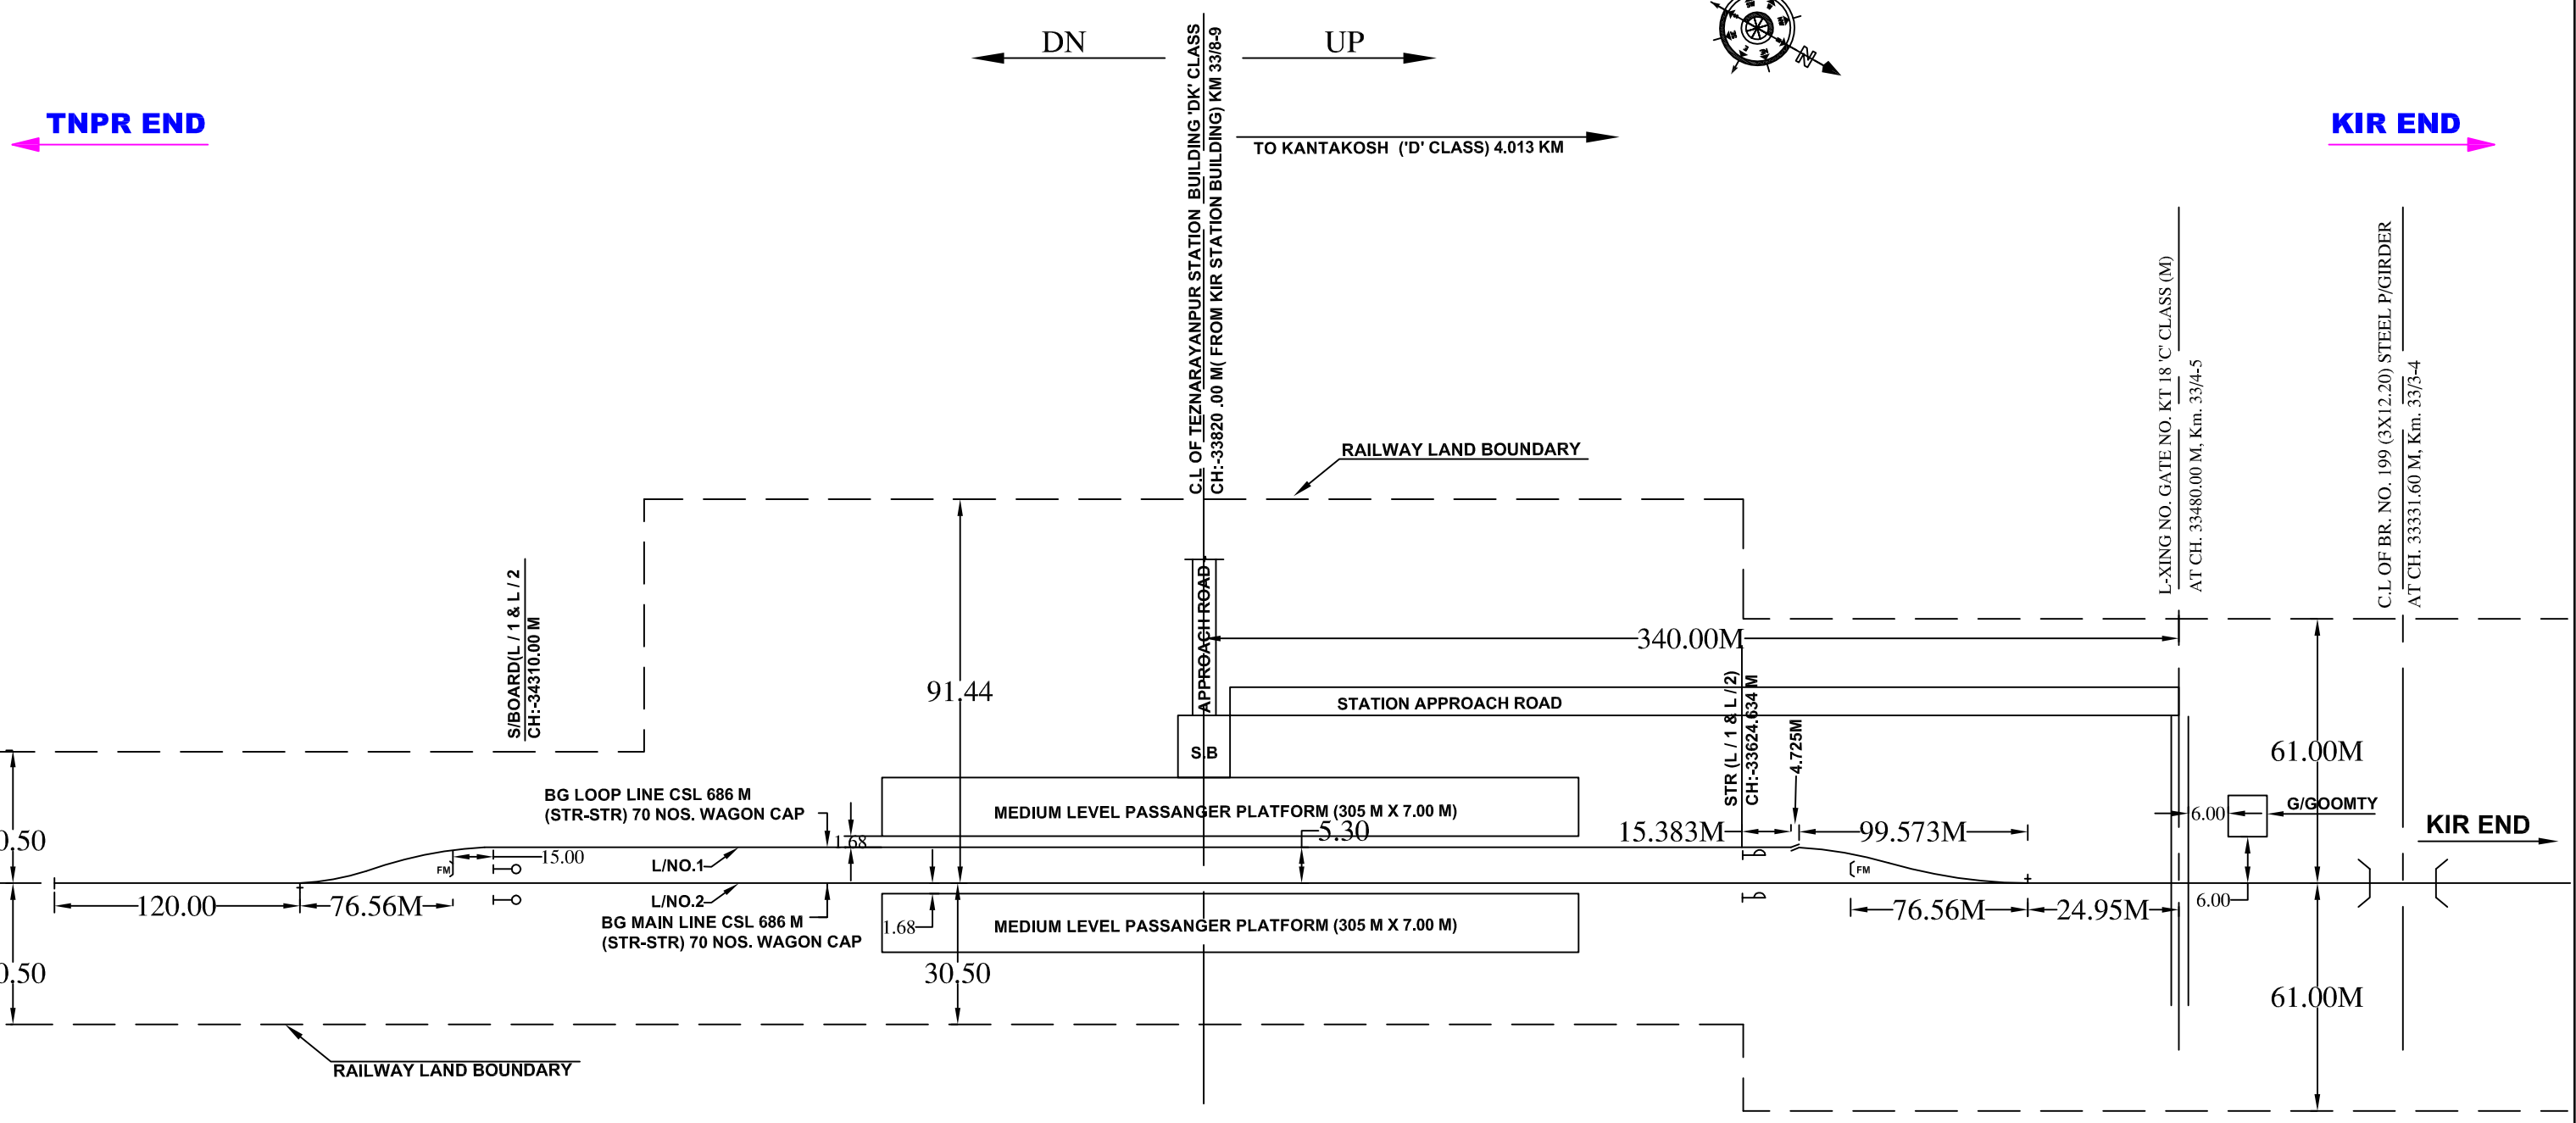

PLAN NO.CE/Y/7/2010

N. F RAILWAY
KATIHAR DIVISION
KATIHAR - MANIHARI SECTION
DIAGRAM OF TEZNARAYANPUR
STATION YARD.

NOT TO SCALE