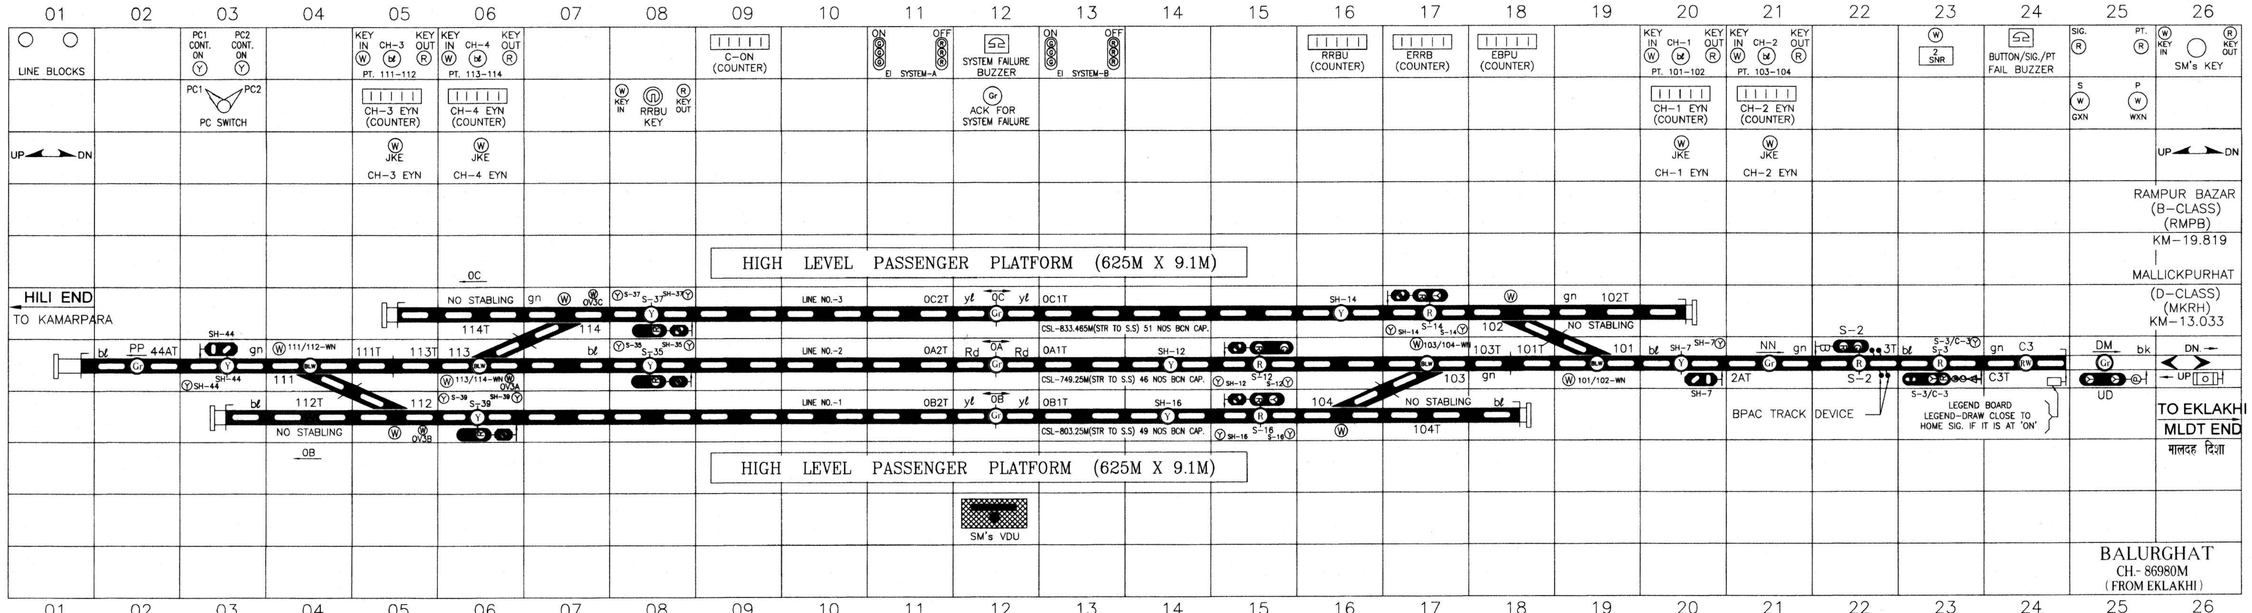

D.O.C - 30-04-2018.

COMP. DRG. AS PER SITE VERIFIED SHEET SENT BY DY. CSTE/C/NJP BASED ON SIP. NO. SG(SI) 1075(PH-I) ALT - 'A'

DY. CSTE/C/PL.	SSTE/E/PL-I	SSTE/C/PL-II	SSE/S/CON	SSE/DRG/C.	DY. CSTE	ESTE	ESTE	SSE/D	CHECKED	DRAWN
30/08/2018	30/08/18	30/08/18	30/08/18	30.8.18	05/9/18	5/9/18	05.9.18	05.9.18		

TO SUIT SIG. PLAN NO.-SG (SI) 1075(PH-I), ALT.-① & SUPERSEDES PD No. SG(PD)1075(PH)

S & T DEPTT.
N.F. RAILWAY
MALIGAON

SCALE	CSTE"S DRG.NO.
NOT TO SCALE	SG (PD)1075(PH) (1)

वालुरघाट
BALURGHAT
PANEL DIAGRAM (E.I.)
"B" CLASS.STD.-I(R)