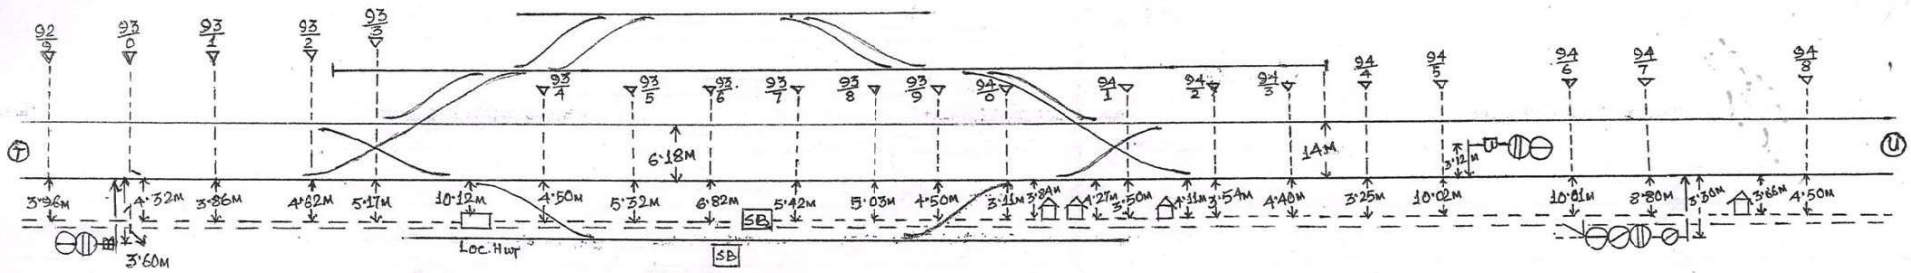

THEKERAGURI STATION

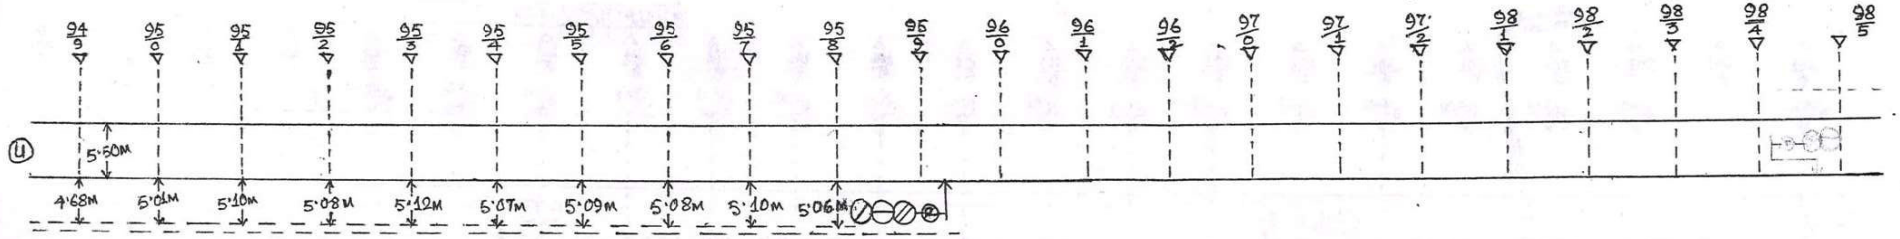

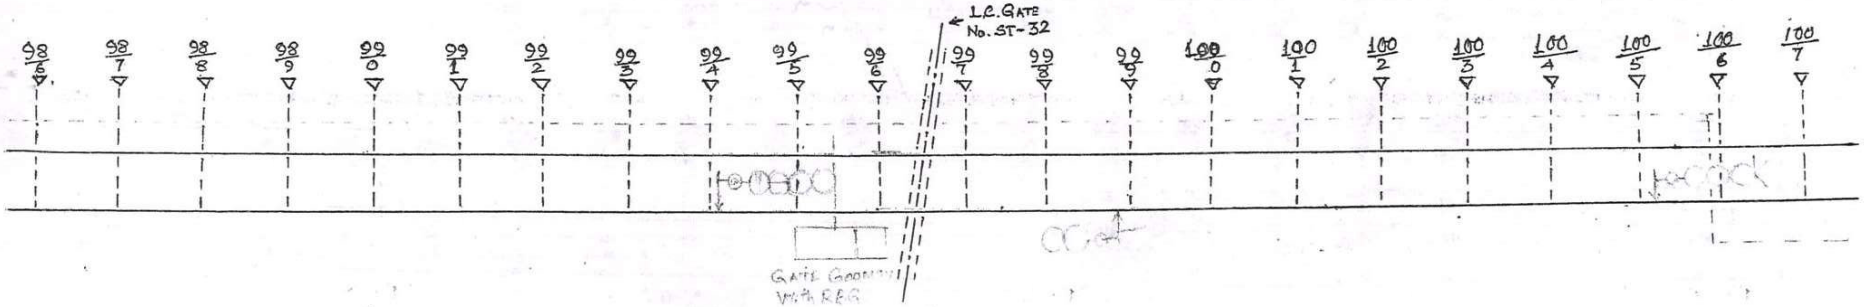

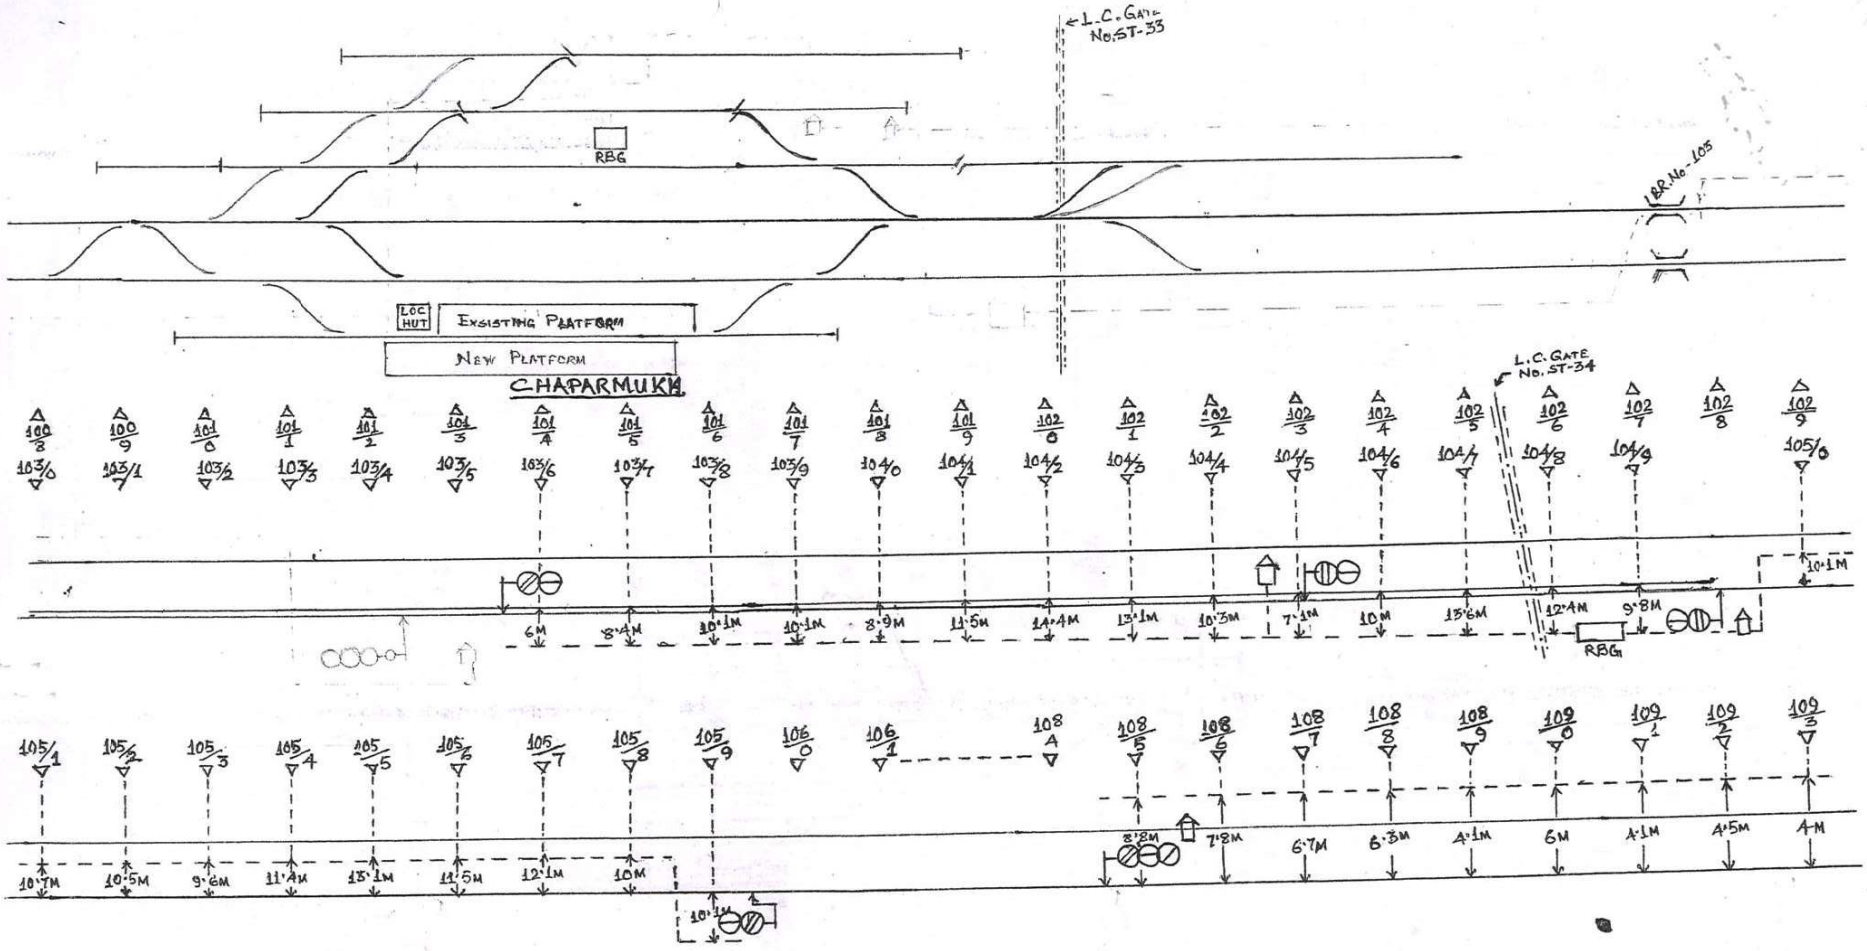
L.C. Gate No. ST-33
RBG
BR. No. 105
LOC HUT
EXISTING PLATFORM
NEW PLATFORM
CHAPARMUKH
L.C. GATE No. ST-34
RBG