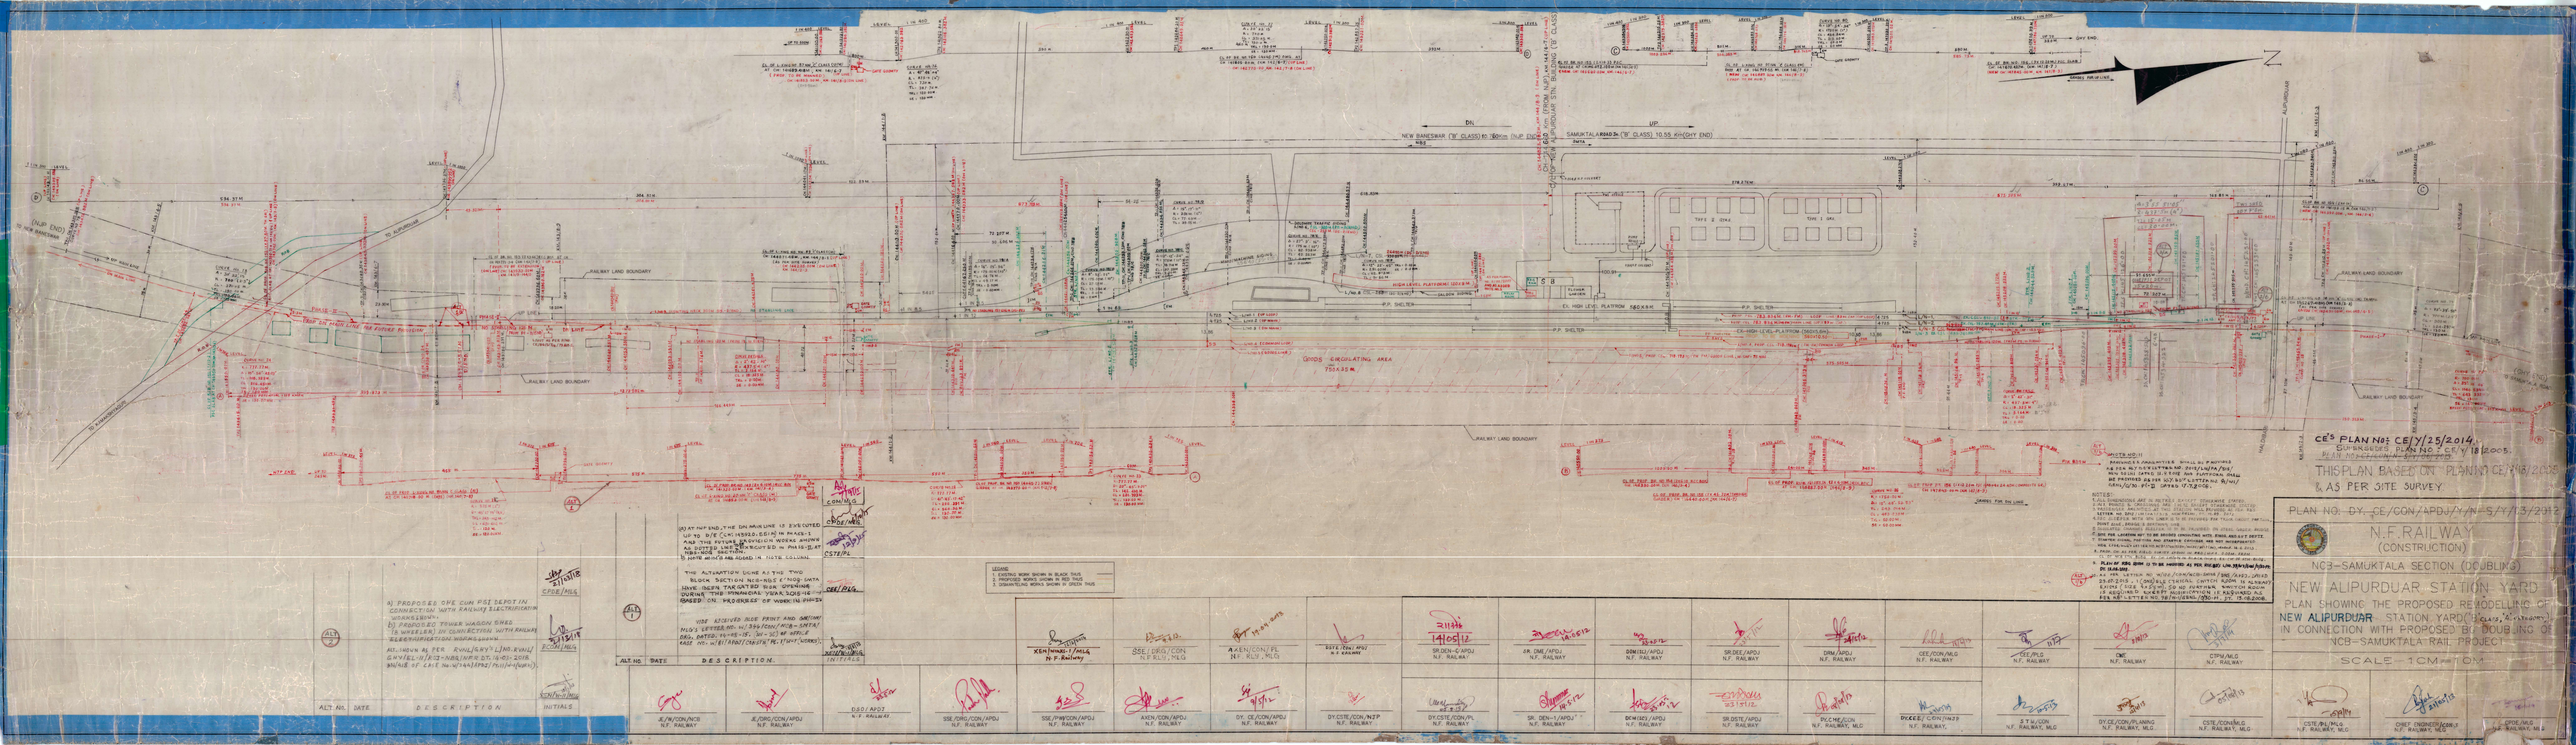
DN. NEW BANESWAR (B' CLASS) 10.780 Km (UP END)
UP. SAMUKTALA ROAD Jn. ('B' CLASS) 10.55 Km (DY END)
UP. ALIPURDUAR
TO ALIPURDUAR
TO NEW BANESWAR
RAILWAY LAND BOUNDARY
GOODS CIRCULATING AREA 700X35 M.
P.F. SHELTER
CI-HIGH LEVEL PLATFORM (WIDTH 6M)
EL-HIGH LEVEL PLATFORM 560X8 M.
TRACK 2 (DN.)
TRACK 1 (UP.)
TYPE 2 QTRS
TYPE 1 QTRS
