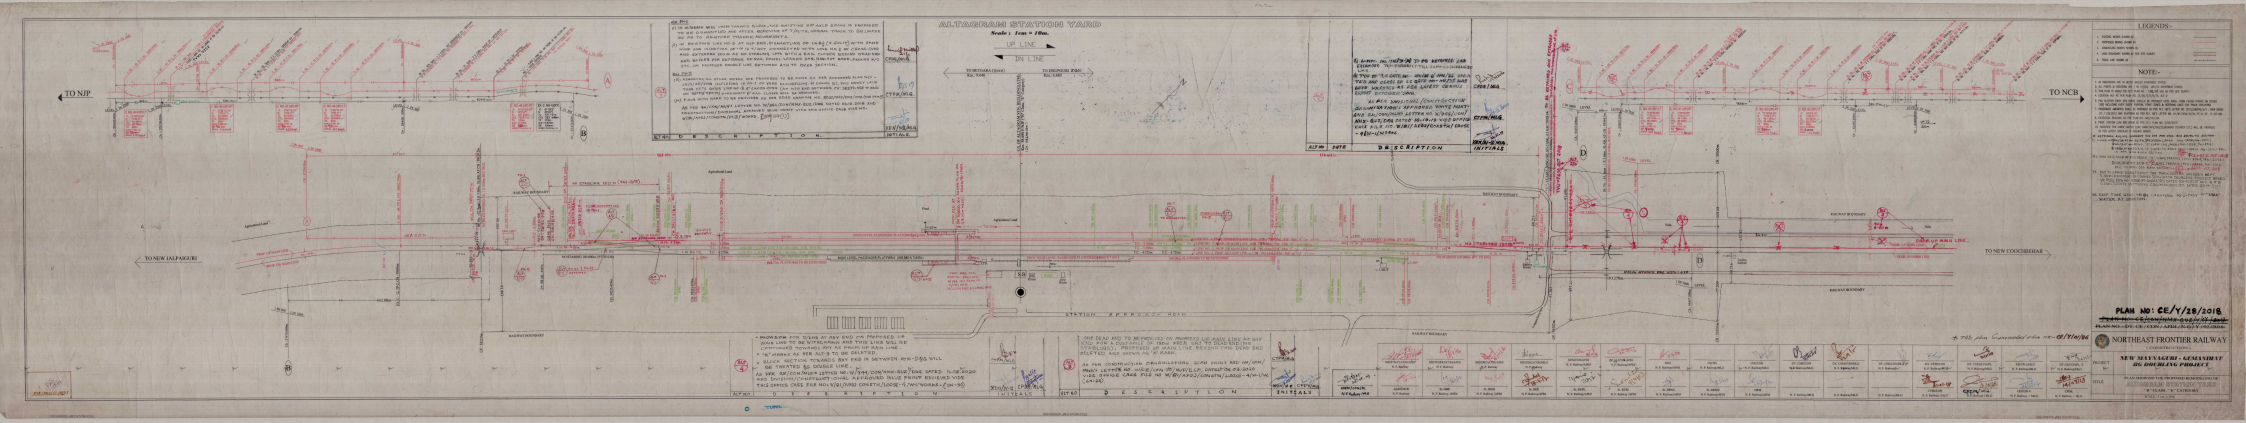
ALTAGRAM STATION YARD
TO NJP
TO NEW JALPAIGURI
TO NCB
TO NEW COOCHBIHAR
UP LINE
DN LINE
LEGENDS-
NOTE:-
PLAN NO: CE/Y/28/2018
NORTHEAST FRONTIER RAILWAY
NEW JALPAIGURI - GOSSAIGAON
BG DOUBLING PROJECT
PLAN SHOWING THE PROPOSED REMODELLING OF
'B' CLASS / 'C' CATEGORY
ALTAGRAM STATION YARD