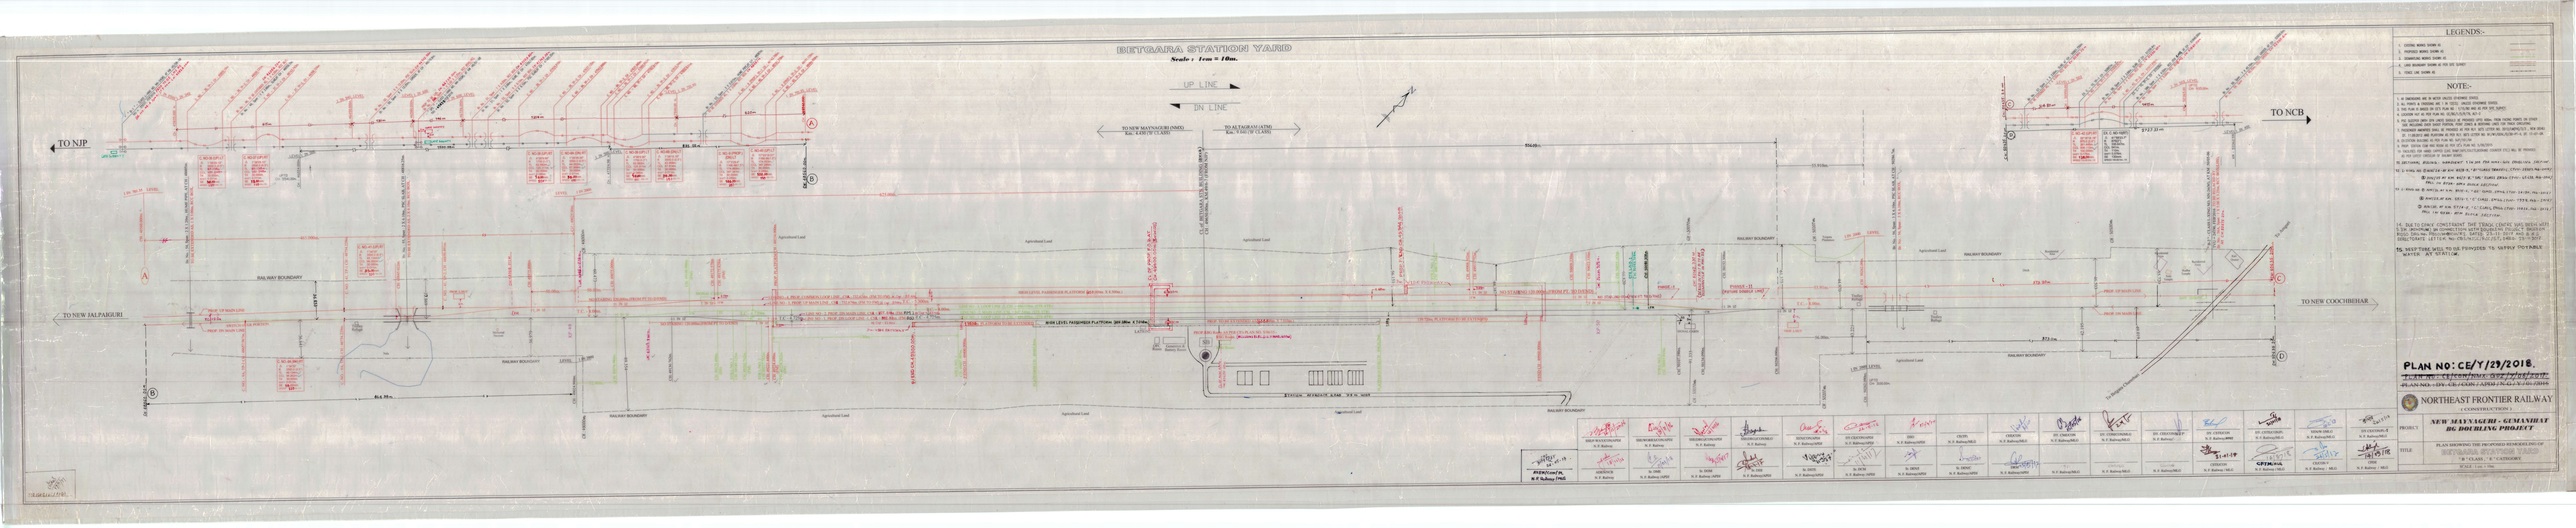
BETTIARA STATION YARD
Scale : 1cm = 10m.
UP LINE
DN LINE
TO NJP
TO NEW JALPAIGURI
TO NEW MAYNAGURI (NMX)
Km. 8.630 (W'CLASS)
TO ALTAGRAM (ATM)
Km. 9.160 (W'CLASS)
TO NCB
TO NEW COOCHBEHAR
RAILWAY BOUNDARY
Agricultural Land
HIGH LEVEL PASSENGER PLATFORM 260.00m X 5.00m
PROP. 1.00 WIDE FOOT OVER BRIDGE
PROP. 1.00 WIDE SUBWAY