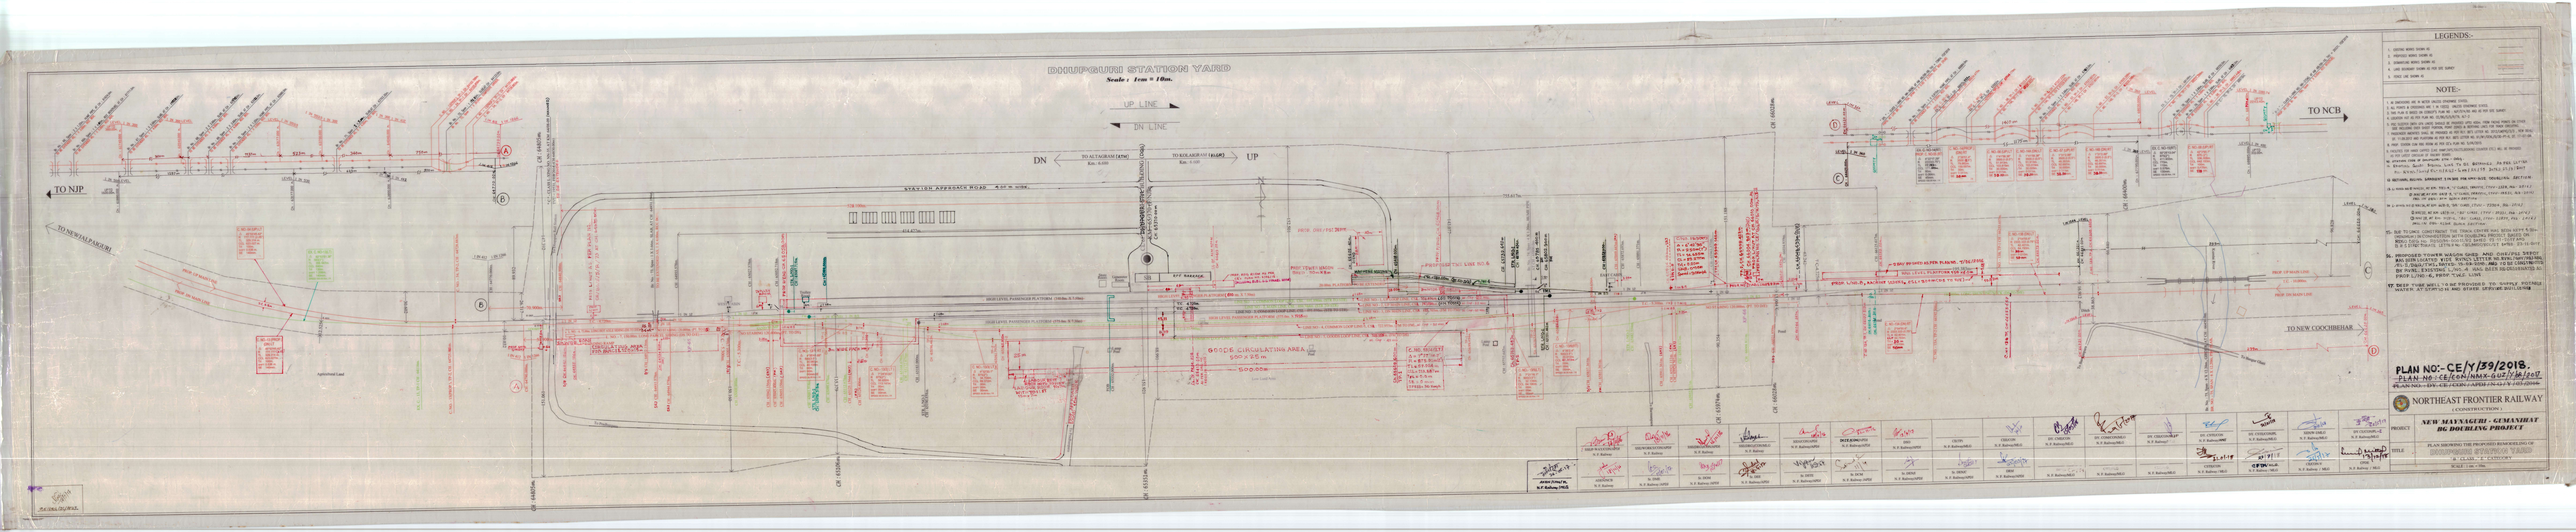
DHUPGURI STATION YARD
Scale : 1cm = 10m.
UP LINE
DN LINE
DN
UP
TO NJP
TO NEWJALPAIGURI
TO NCB
TO NEW COOCHBEHAR
STATION APPROACH ROAD
GOODS CIRCULATING AREA
500 x 25 m
500.00m
LEGENDS:-
NOTE:-
PLAN NO:- CE/Y/39/2018.
NORTHEAST FRONTIER RAILWAY
(CONSTRUCTION)
PROJECT
NEW MAYNAGURI - GUMANIHAT
BG DOUBLING PROJECT
TITLE
PLAN SHOWING THE PROPOSED RUNDOUBLING OF
DHUPGURI STATION YARD
8' CLASS - 2' CATEGORY
SCALE : 1 cm = 10m.