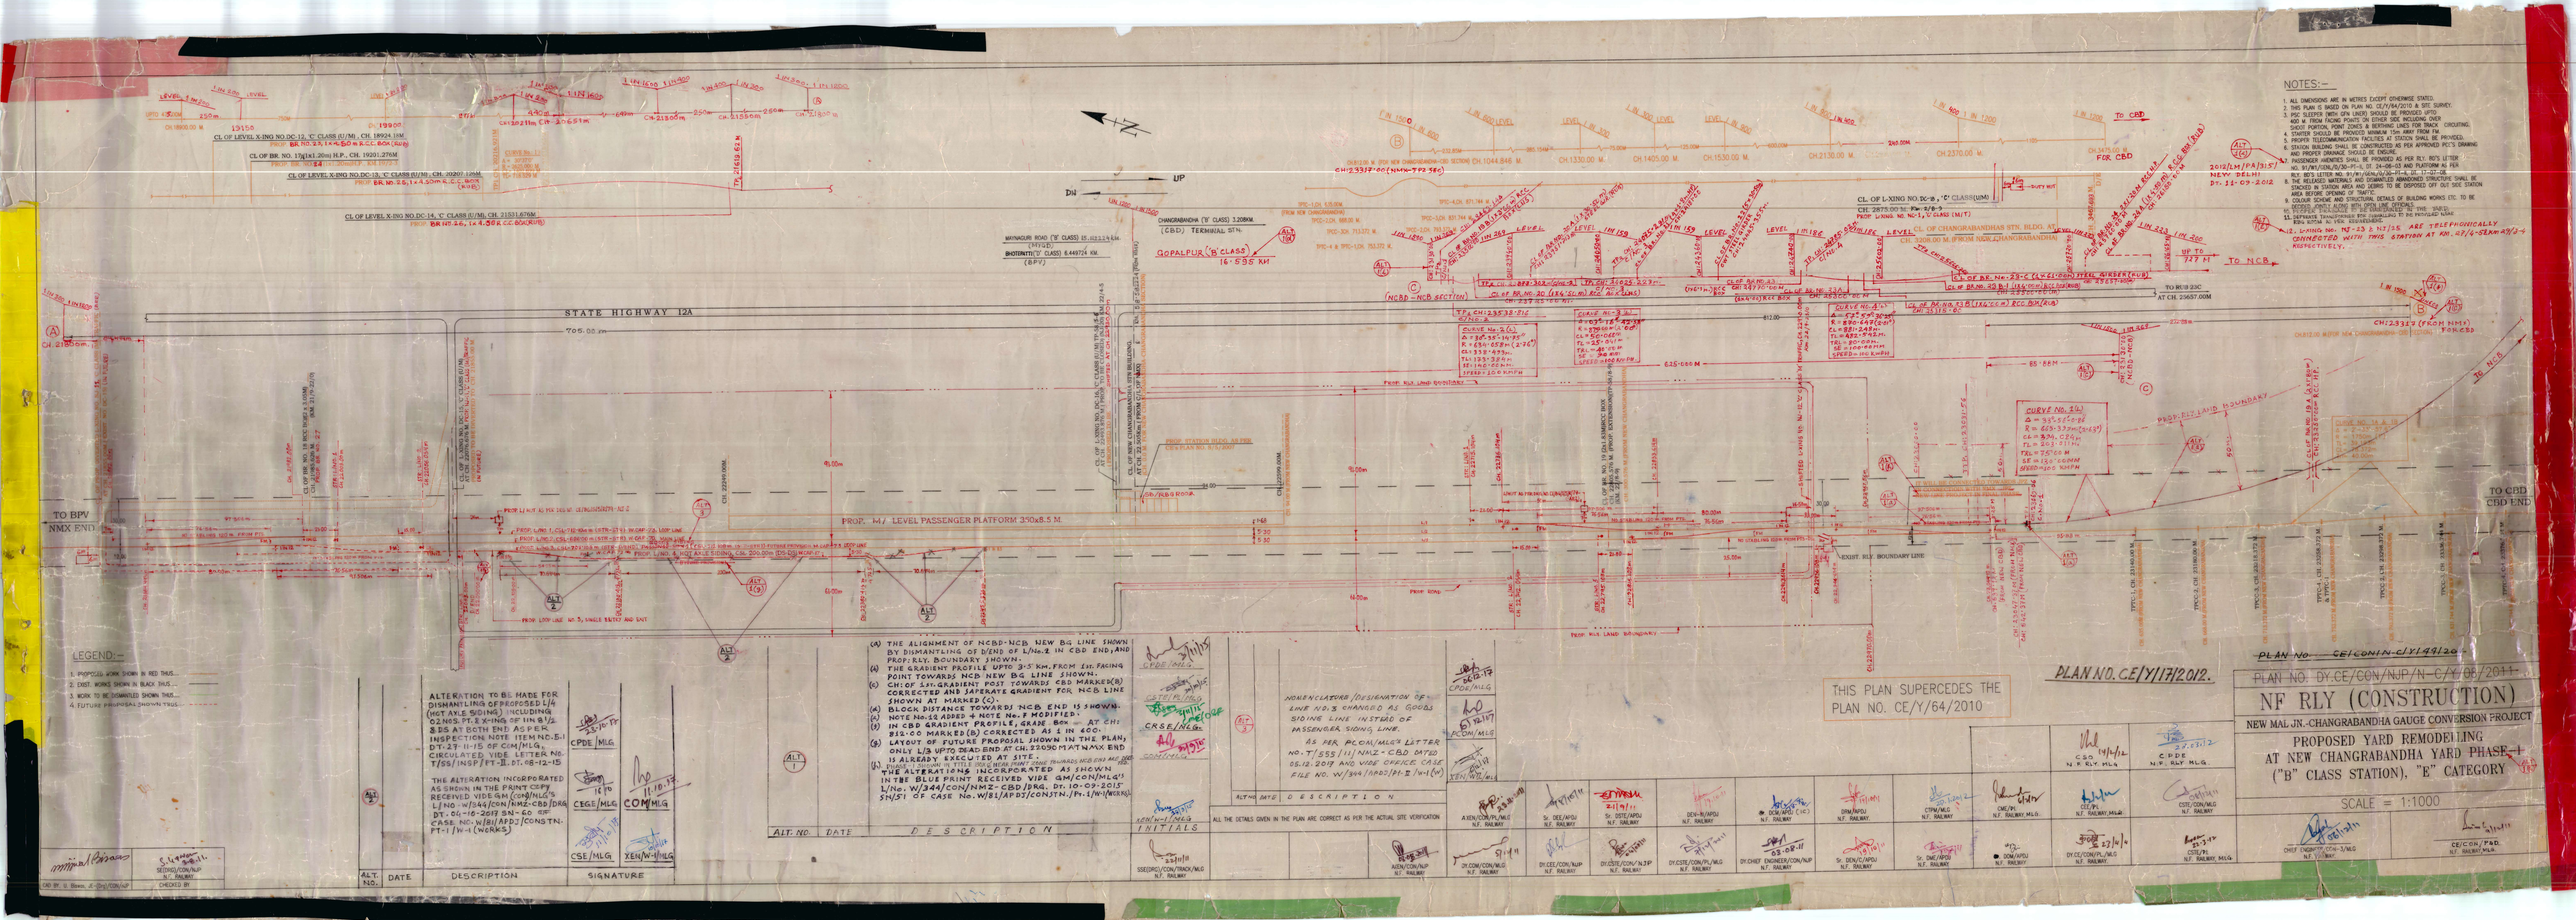
STATE HIGHWAY 12A
705.00 m
PROP. M/ LEVEL PASSENGER PLATFORM 350x8.5 M.
TO BPV
NMX END
TO CBD
CBD END
UP
DN
CHANGRABANDHA ('B' CLASS) 3.208KM.
(CBD) TERMINAL STN.
GOPALPUR ('B' CLASS) 16.535 KM
BHOTIANTI ('D' CLASS) 6.449724 KM.
(BPV)
MAYNAGURI ROAD ('B' CLASS) 15.122.2 KM.
(NVLE)
CL OF L-XING NO.DC-B , 'C' CLASS(UM)
CH: 2875.00 M. Fig:-2/8-3
PROP. LONG. NO. NC-1, 'C' CLASS (M/T)
CL OF CHANGRABANDHAS STN. BLDG. AT
CH: 3208.00 M.(FROM NEW CHANGRABANDHA)
CL OF L-XING NO.DC-12, 'C' CLASS (U/M) CH. 18924.11M.
CL OF BR. NO. 17@1x1.20m) M.P., CH. 19201.276M.
CL OF LEVEL X-ING NO.DC-13, 'C' CLASS (U/M) , CH. 20207.12M.
CL OF LEVEL X-ING NO.DC-14, 'C' CLASS (U/M) CH. 21531.676M.
CL OF L-XING NO. DC-15, 'C' CLASS (U/M) CH. 21855.676M.
CL OF BR. NO. 18 (1x6.10m) R.C.C. BOX (R/B)
CL OF BR. NO. 19 (2x1.83MRCC BOX
CL OF BR. NO. 20 (1x6.10m) R.C.C. BOX (R/B)
CL OF BR. NO. 21 (1x6.10m) R.C.C. BOX (R/B)
CL OF BR. NO. 22 (1x6.10m) R.C.C. BOX (R/B)
CL OF BR. NO. 23 (1x6.10m) R.C.C. BOX (R/B)
CL OF BR. NO.