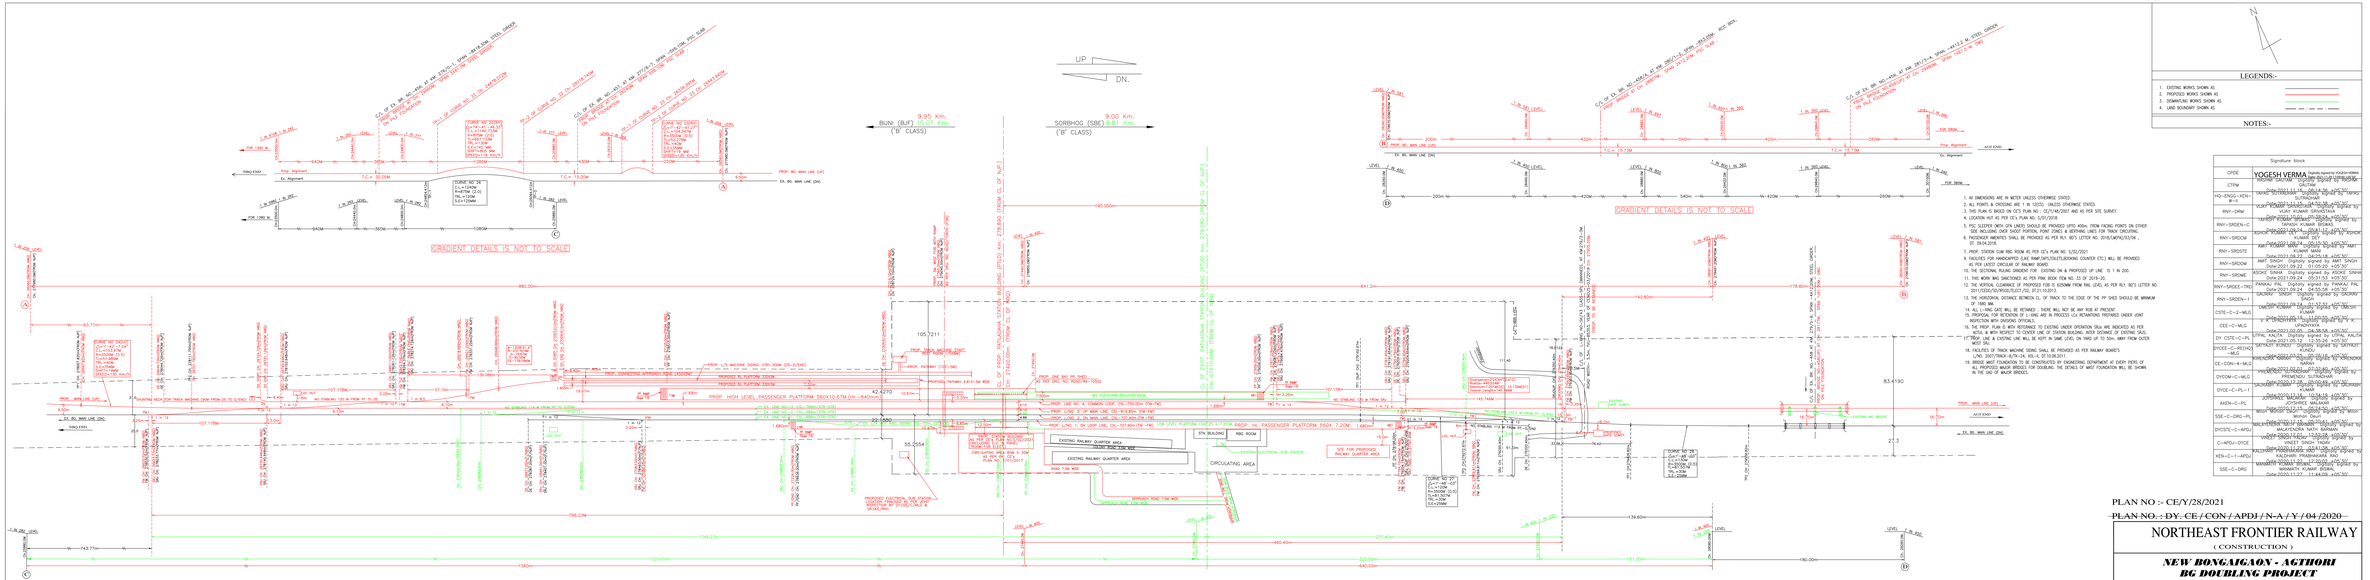
UP
DN.
BUNI (BUF) 10.07 Km. ('B' CLASS)
9.95 Km.
SORIHOG (SBE) 9.81 Km. ('B' CLASS)
9.00 Km.
GRADIENT DETAILS IS NOT TO SCALE
PROP. HIGH LEVEL PASSENGER PLATFORM 560X10.67M (H.=840mm)
PROP. PASSENGER PLATFORM 560X7.20M
EXISTING RAILWAY QUARTER AREA
CIRCULATING AREA
STN BUILDING
RRC ROOM
EXISTING ELECTRICAL SUB STATION
SITE FOR PROPOSED RAILWAY QUARTER AREA
PROPOSED ELECTRICAL SUB STATION
PROP. L/S MACHINE SIDING
PROP. PATHWAY
PROP. WH. PASSENGER PLATFORM 560X 7.20M
PROP. MAIN LINE (UP)
EX. BG. MAIN LINE (DN)
PROP. BG. MAIN LINE (UP)
EX. BG. MAIN LINE (UP)
PROP. BG. MAIN LINE (DN)
AUTO END
AUTO START
FOR 1360 M
FOR 1360 M
FOR 560M
FOR 560M
Ex. Alignment
Prop. Alignment
T.C.= 30.00M
T.C.= 15.00M
T.C.= 15.00M
T.C.= 30.00M
CURVE NO. 22/DN
CURVE NO. 23/DN
CURVE NO.