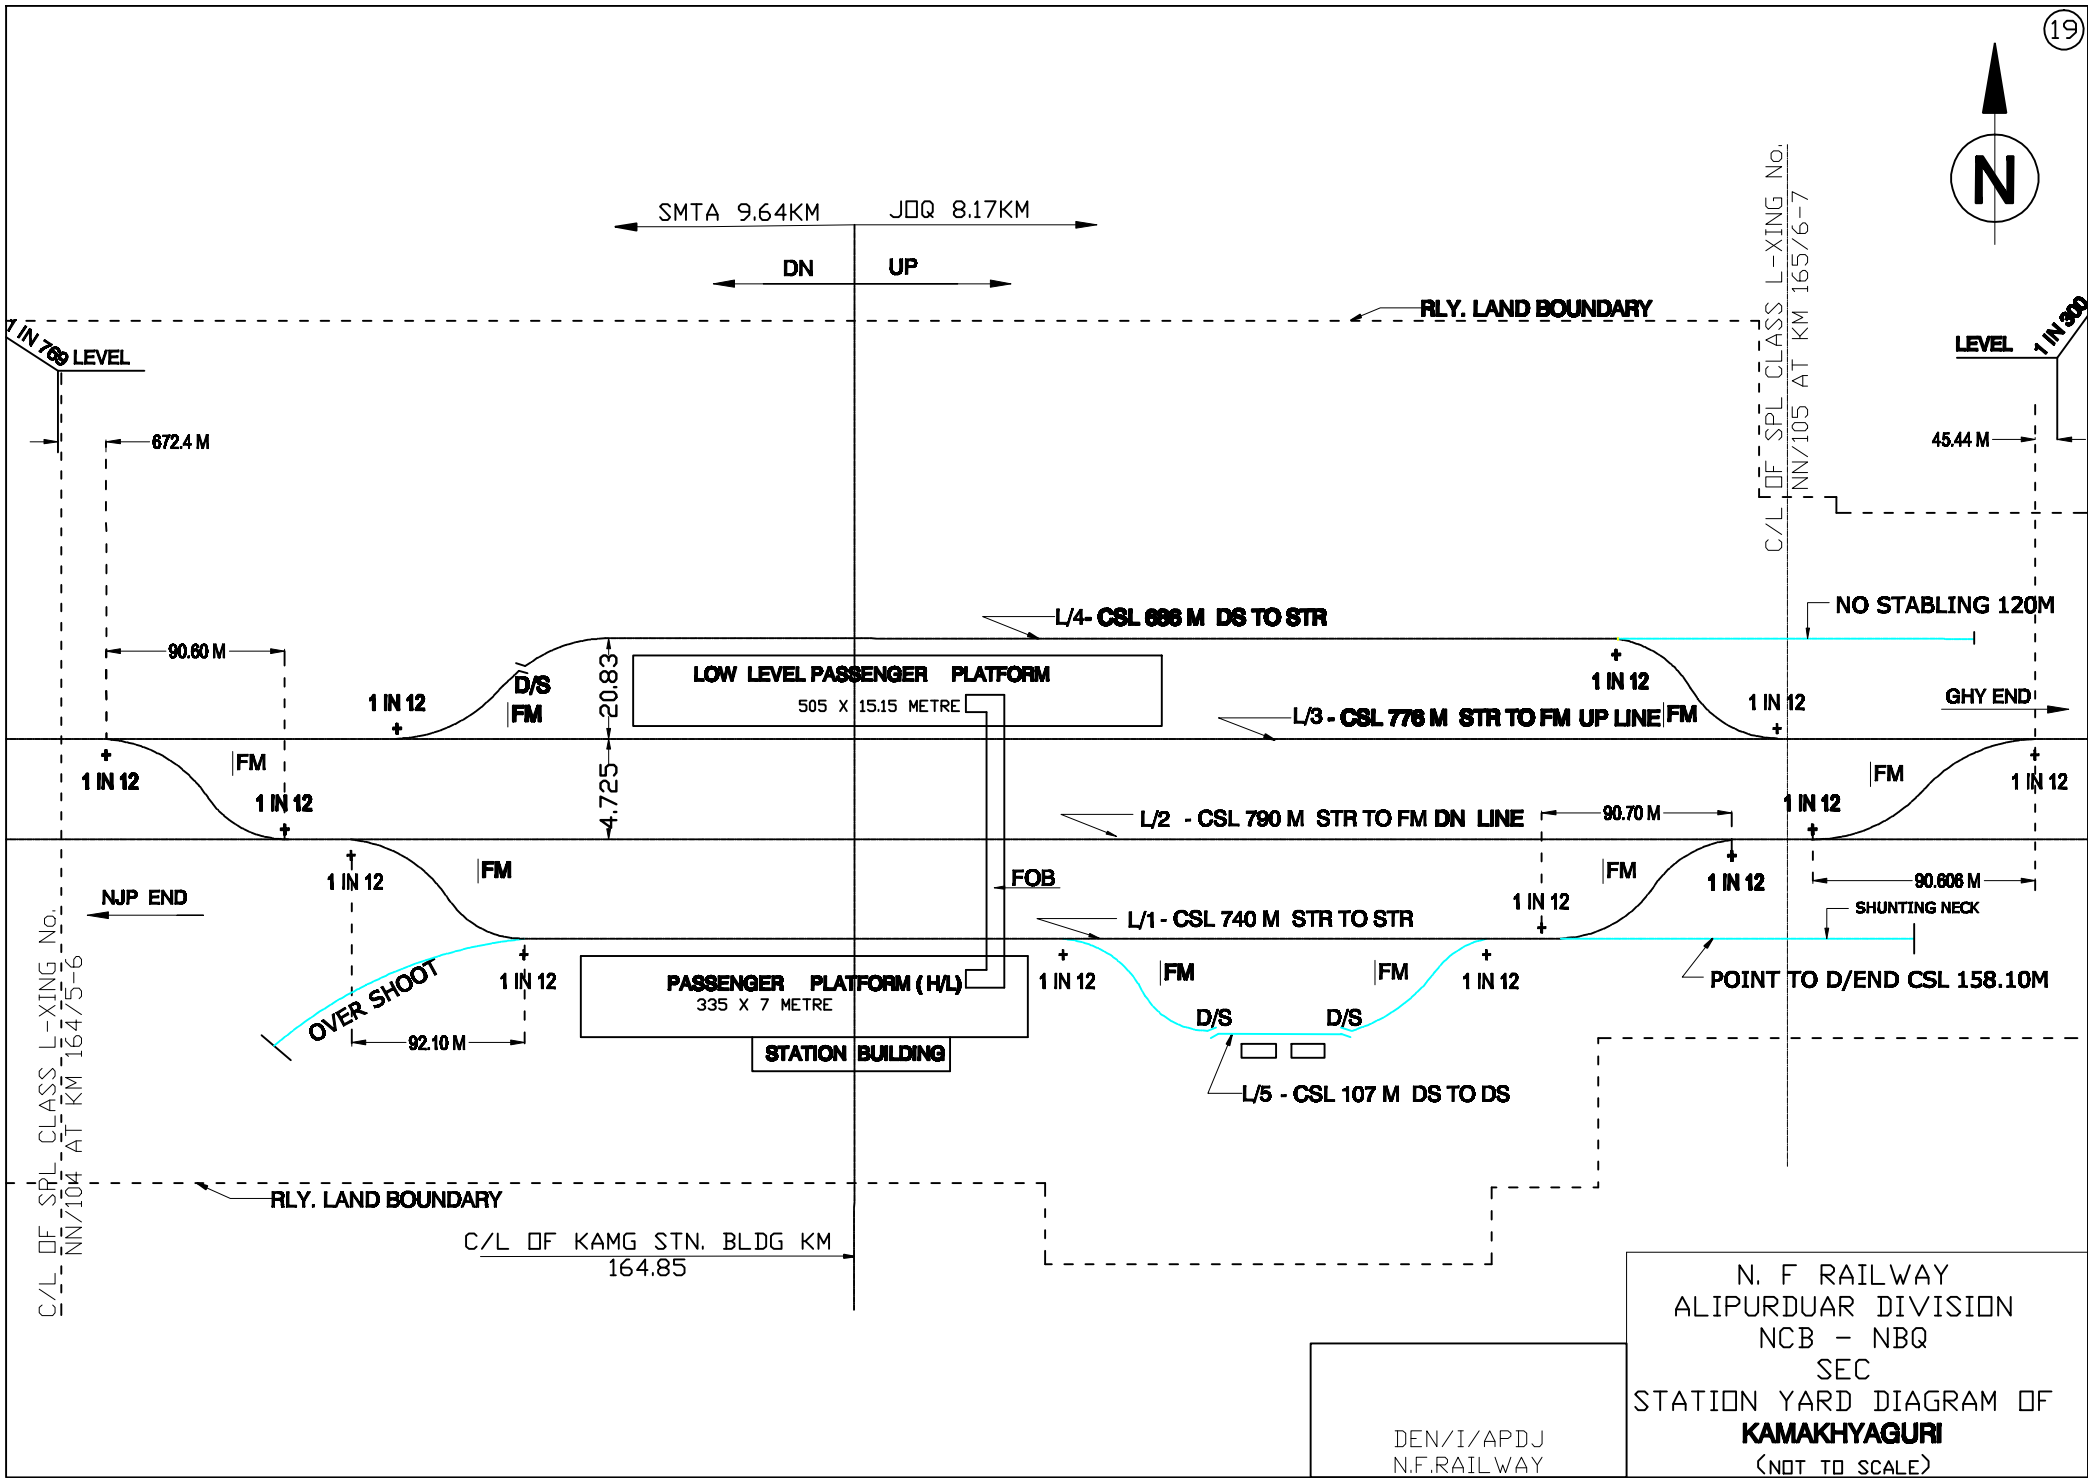

DEN/I/APDJ
N.F.RAILWAY

N. F RAILWAY
ALIPURDUAR DIVISION
NCB - NBQ
SEC
STATION YARD DIAGRAM OF
KAMAKHYAGURI
(NOT TO SCALE)