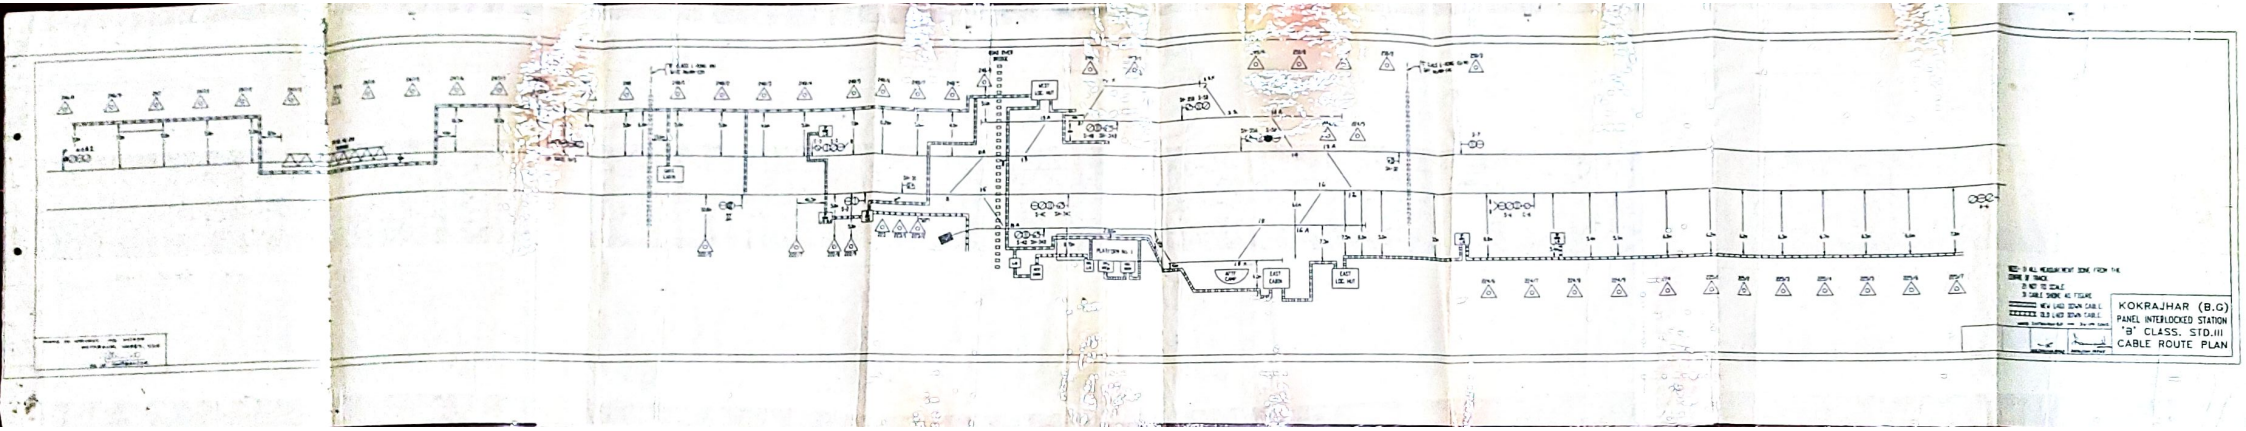
KOKRAJHAR (B.G)
PANEL INTERLOCKED STATION
'B' CLASS. STD.III
CABLE ROUTE PLAN