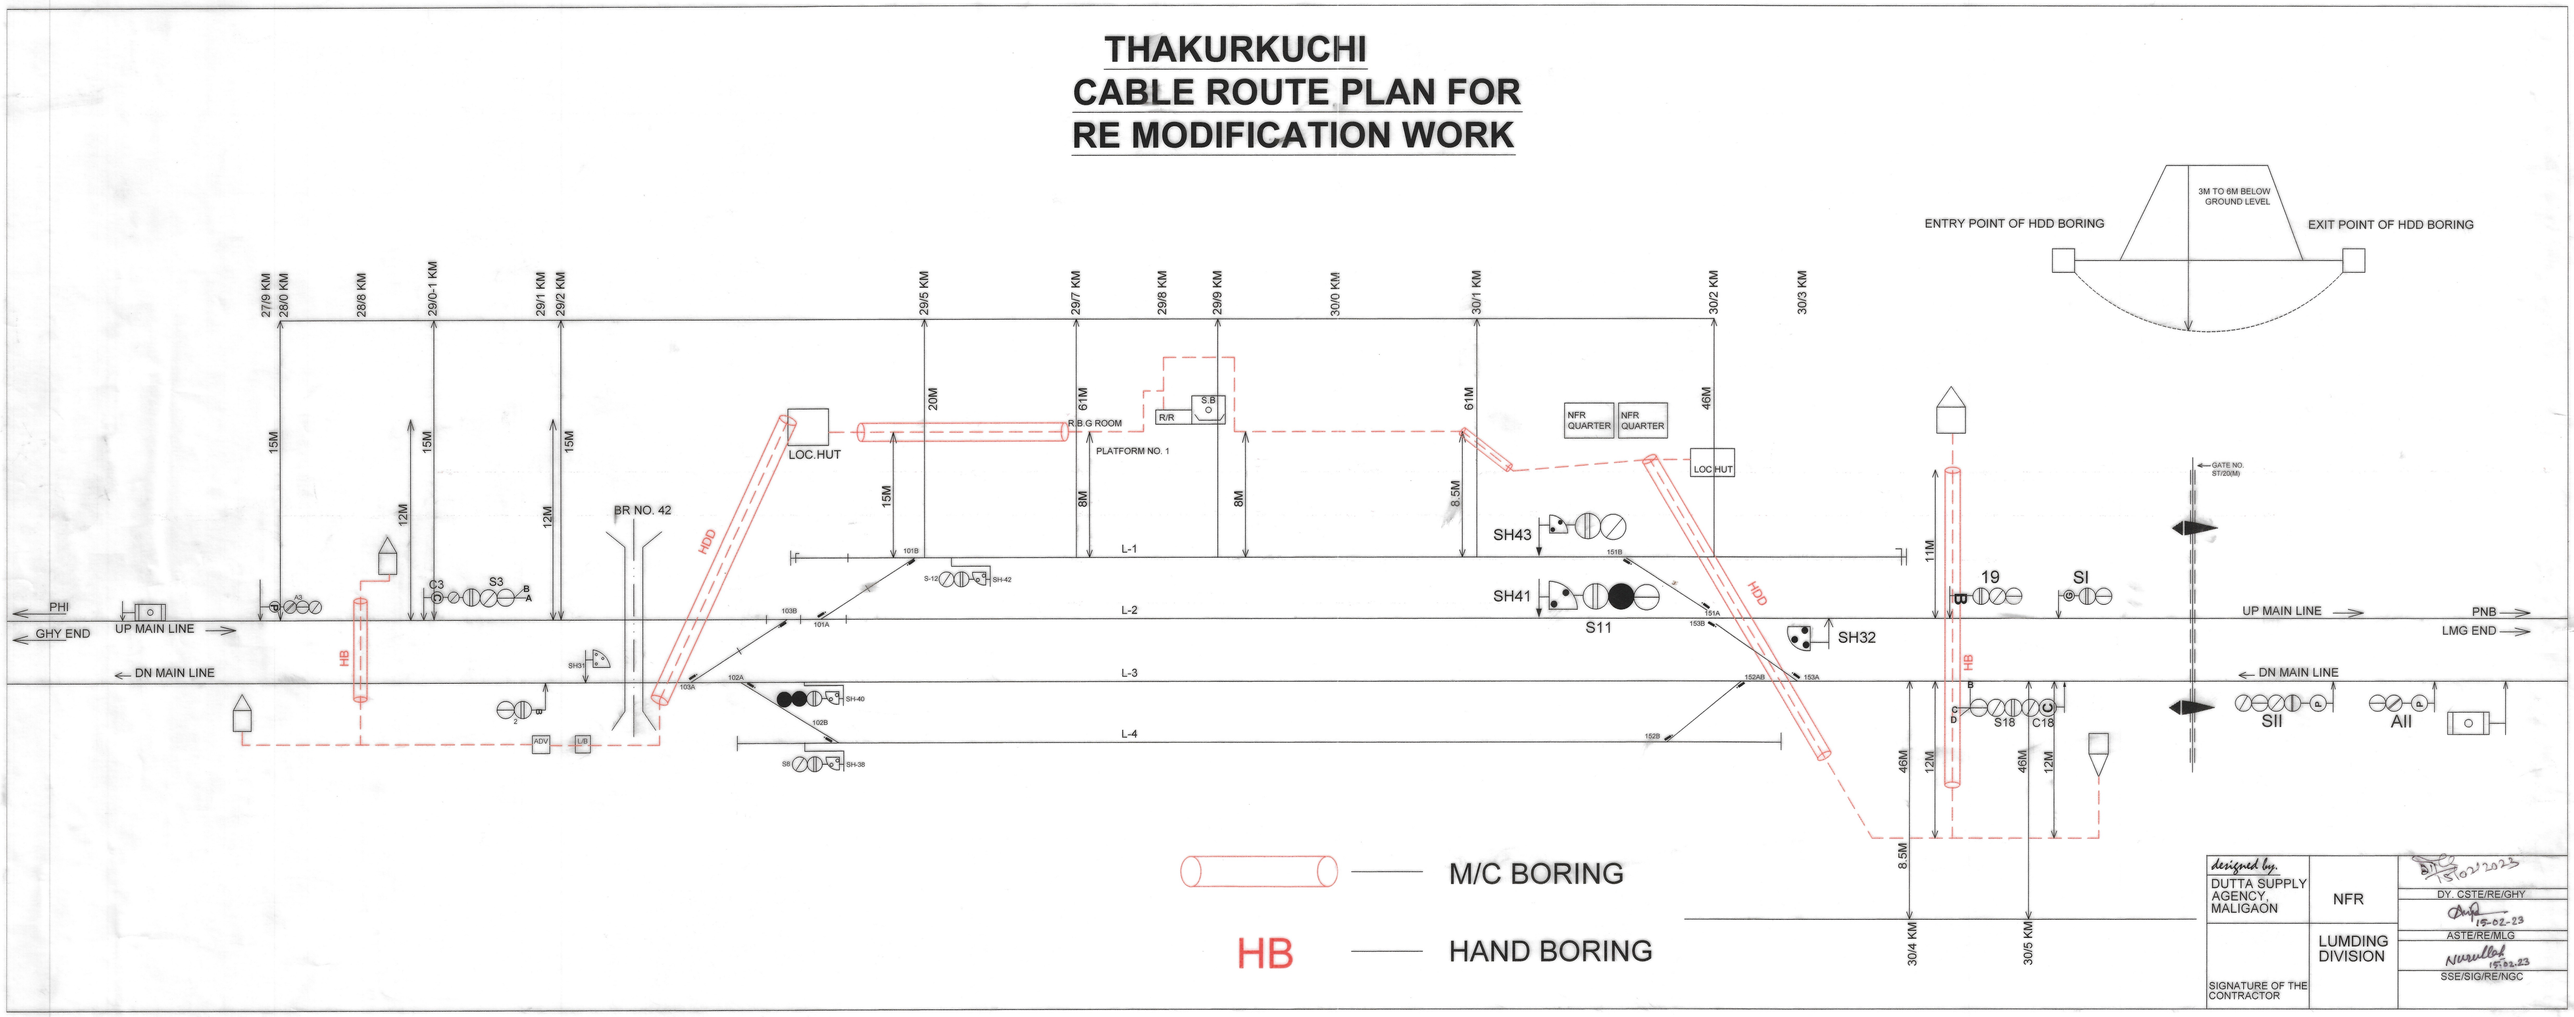THAKURKUCHI
CABLE ROUTE PLAN FOR
RE MODIFICATION WORK